



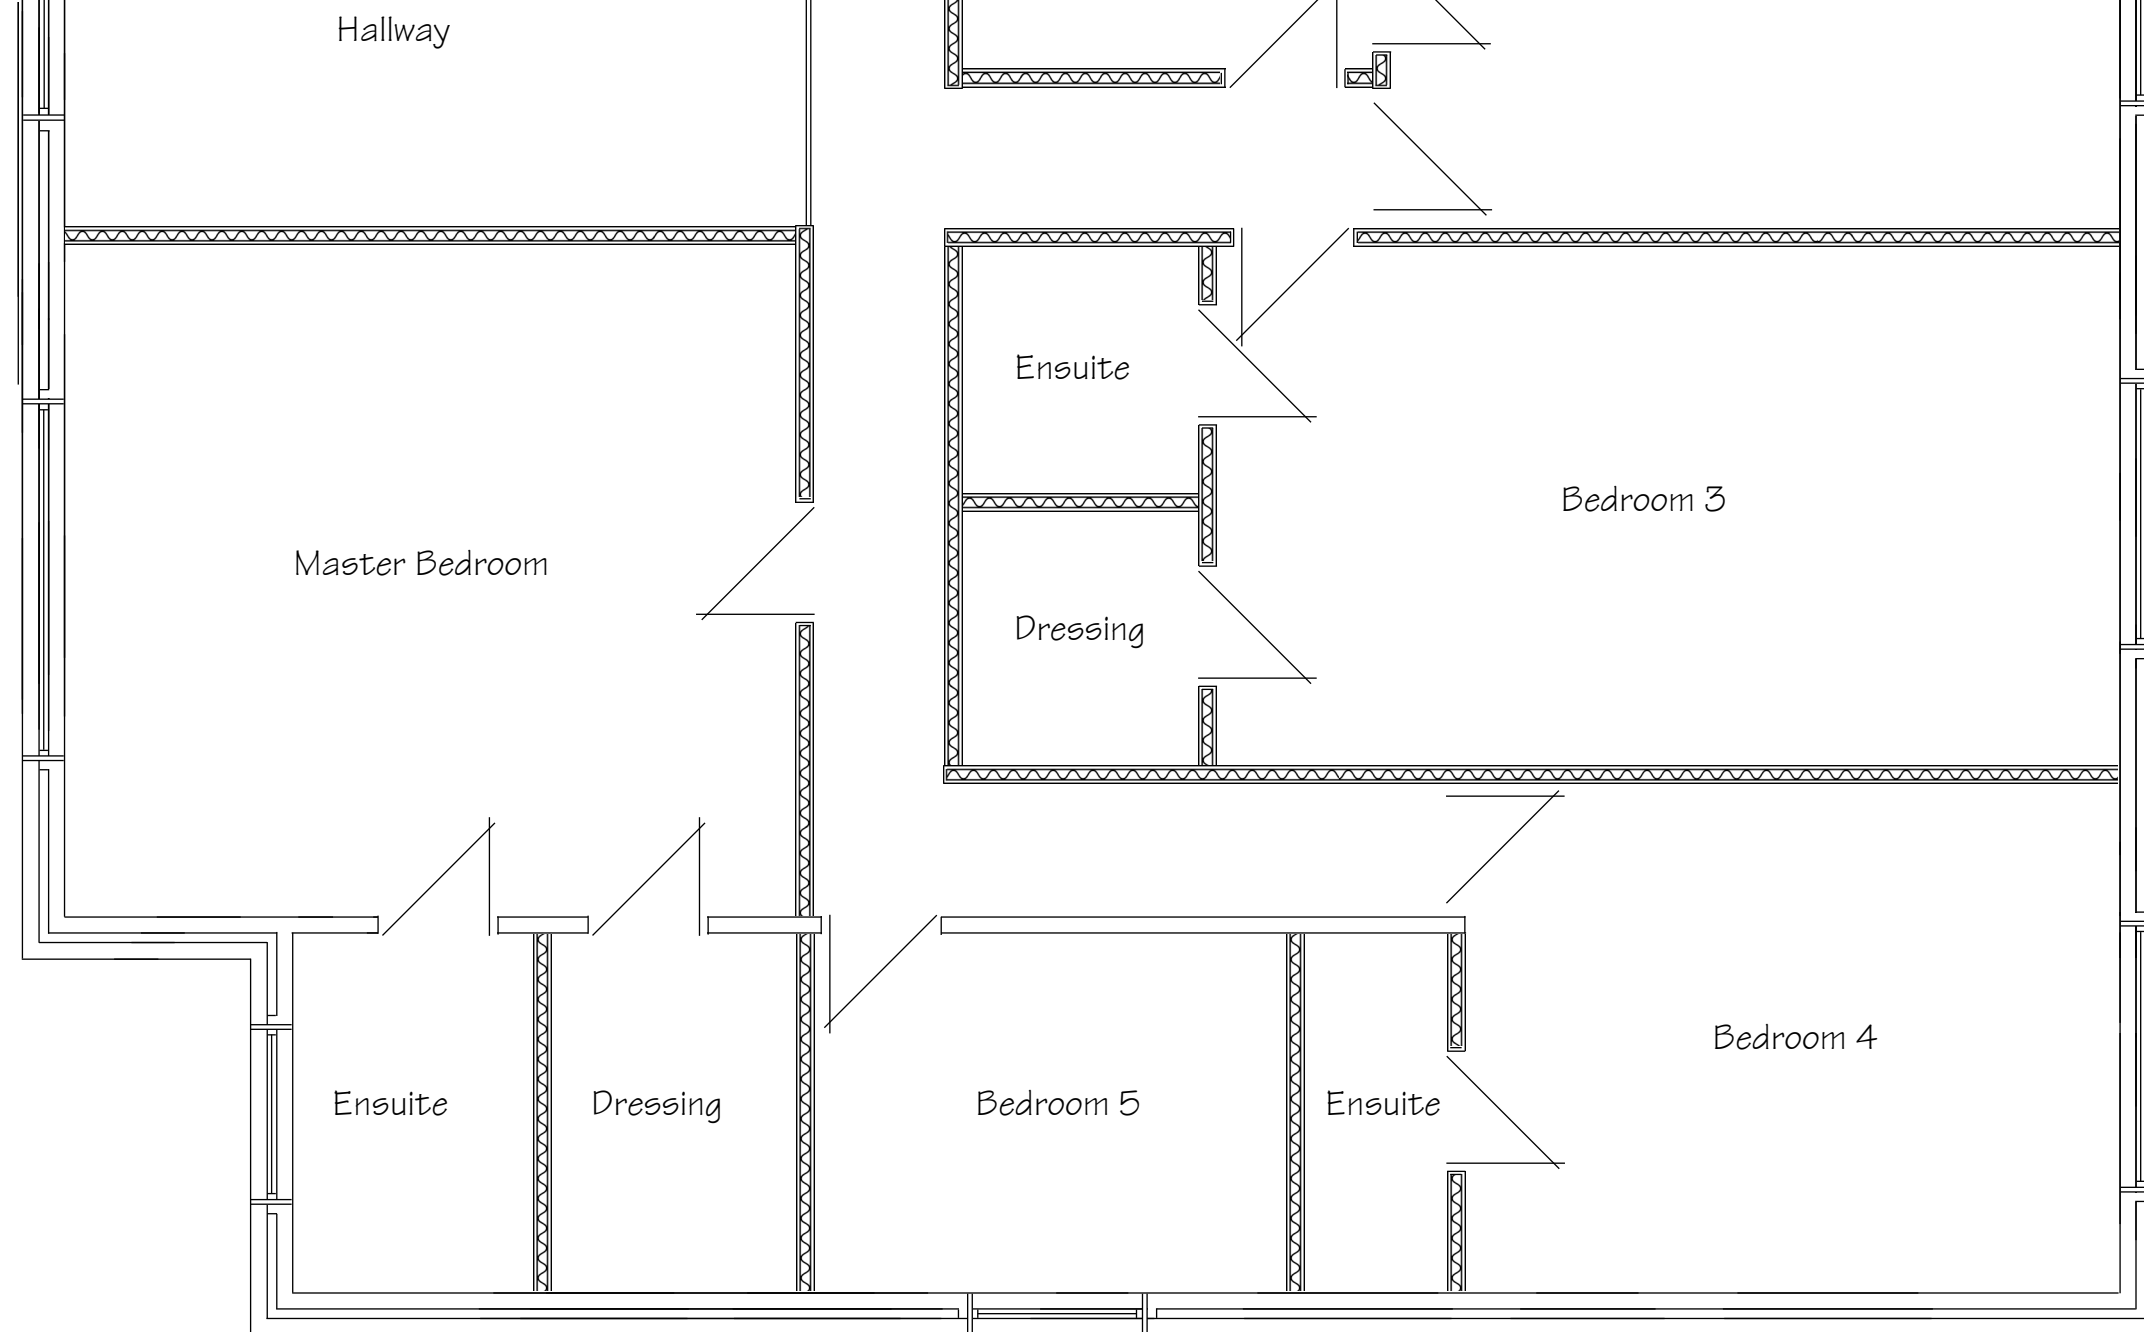

102 Hulbert Road
Bedhampton
Scale - 1:50 at Page Size A3

Proposed 45 Degree Plan

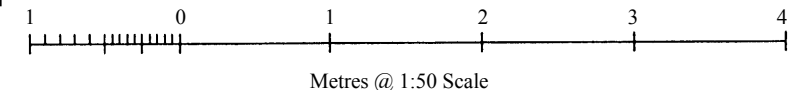

Drawing No. 5430/6 - Rev A