
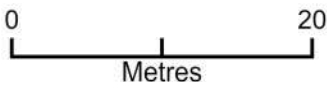


6 Neville Close PO10 7XZ

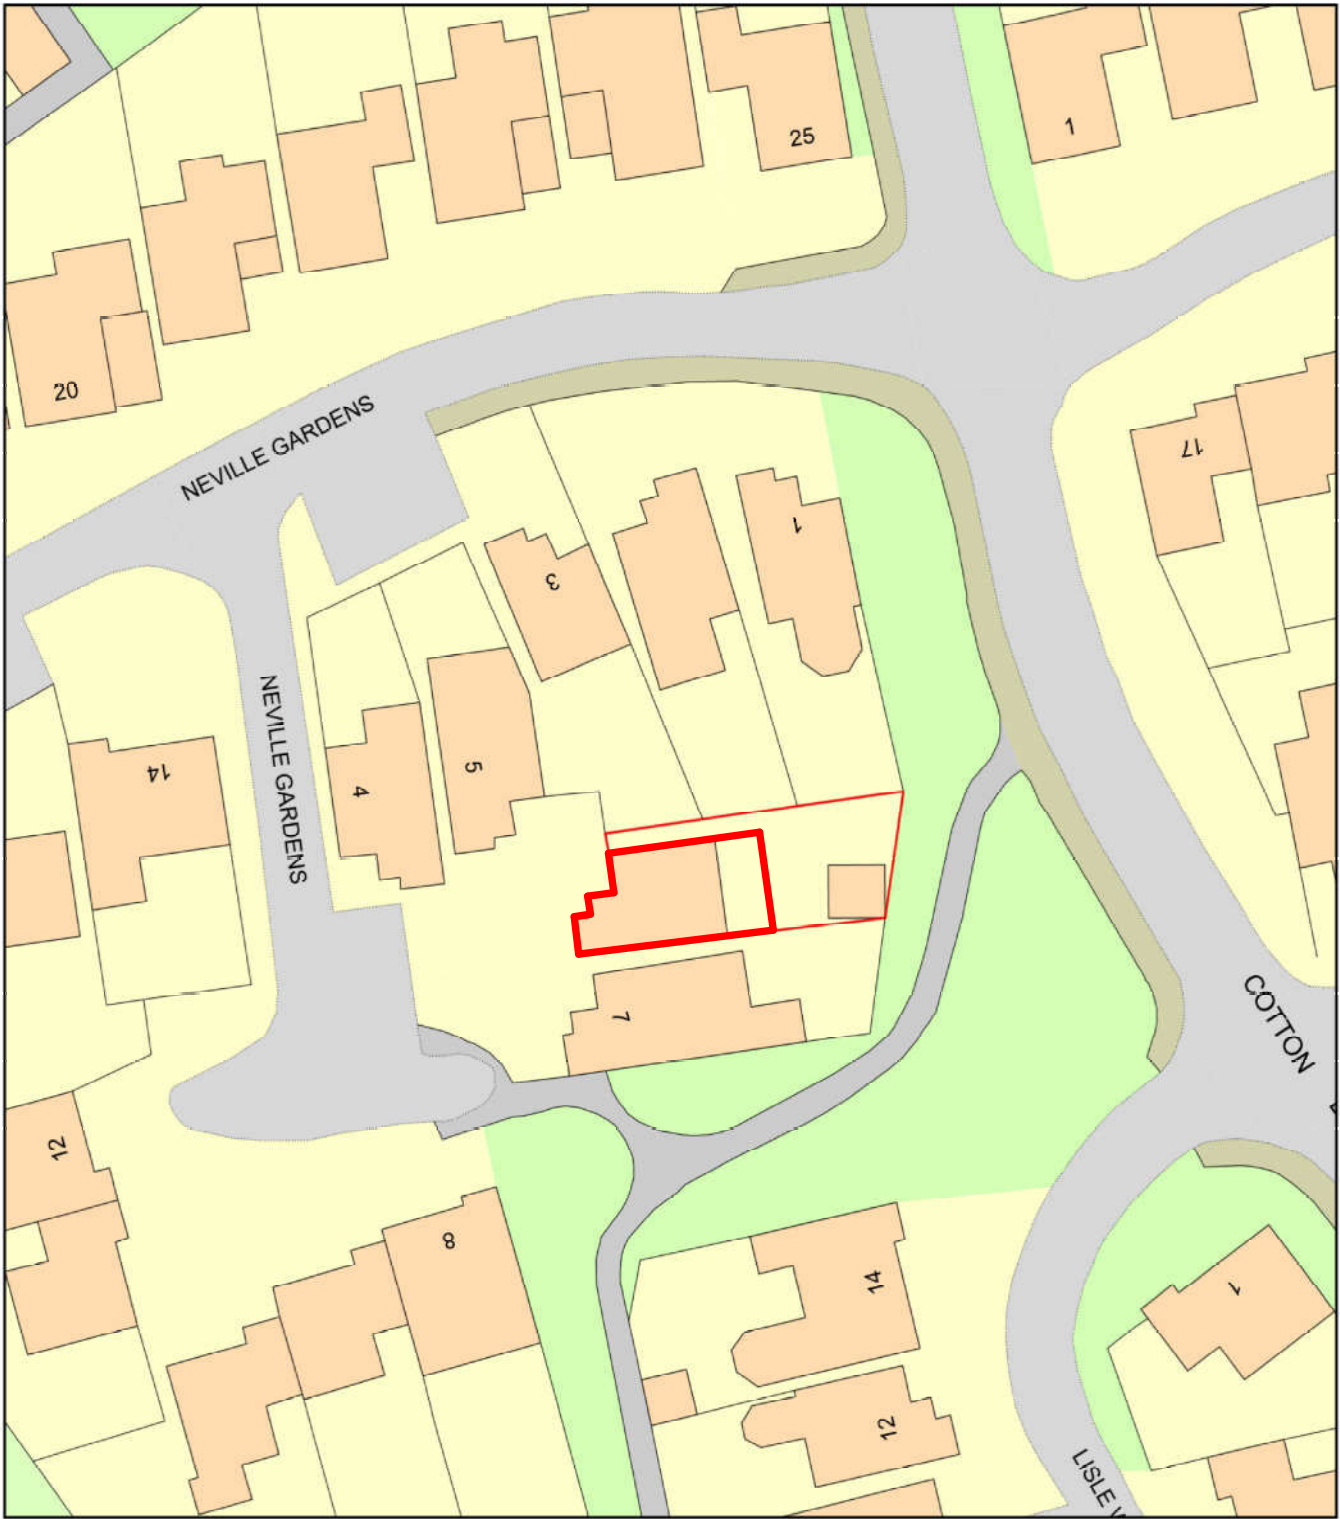

Plan Produced for: Parkers Design
Date Produced: 31 Aug 2020
Plan Reference Number: TQRQM20244161143017
Scale: 1:500 @ A4

© Crown copyright and database rights 2019 OS 100042766

1:500									100
1:200									20
1:100									10
1:50									5



PROJECT	6 Neville Close PO10 7XZ	CLIENT				Piesina-Blaber				
		Date		Issue Date		Scale (@ A3)				
SHEET	Block Plan	Drawn by		SW		DRAWING NUMBER				REV
		Checked by		SR		P106				