


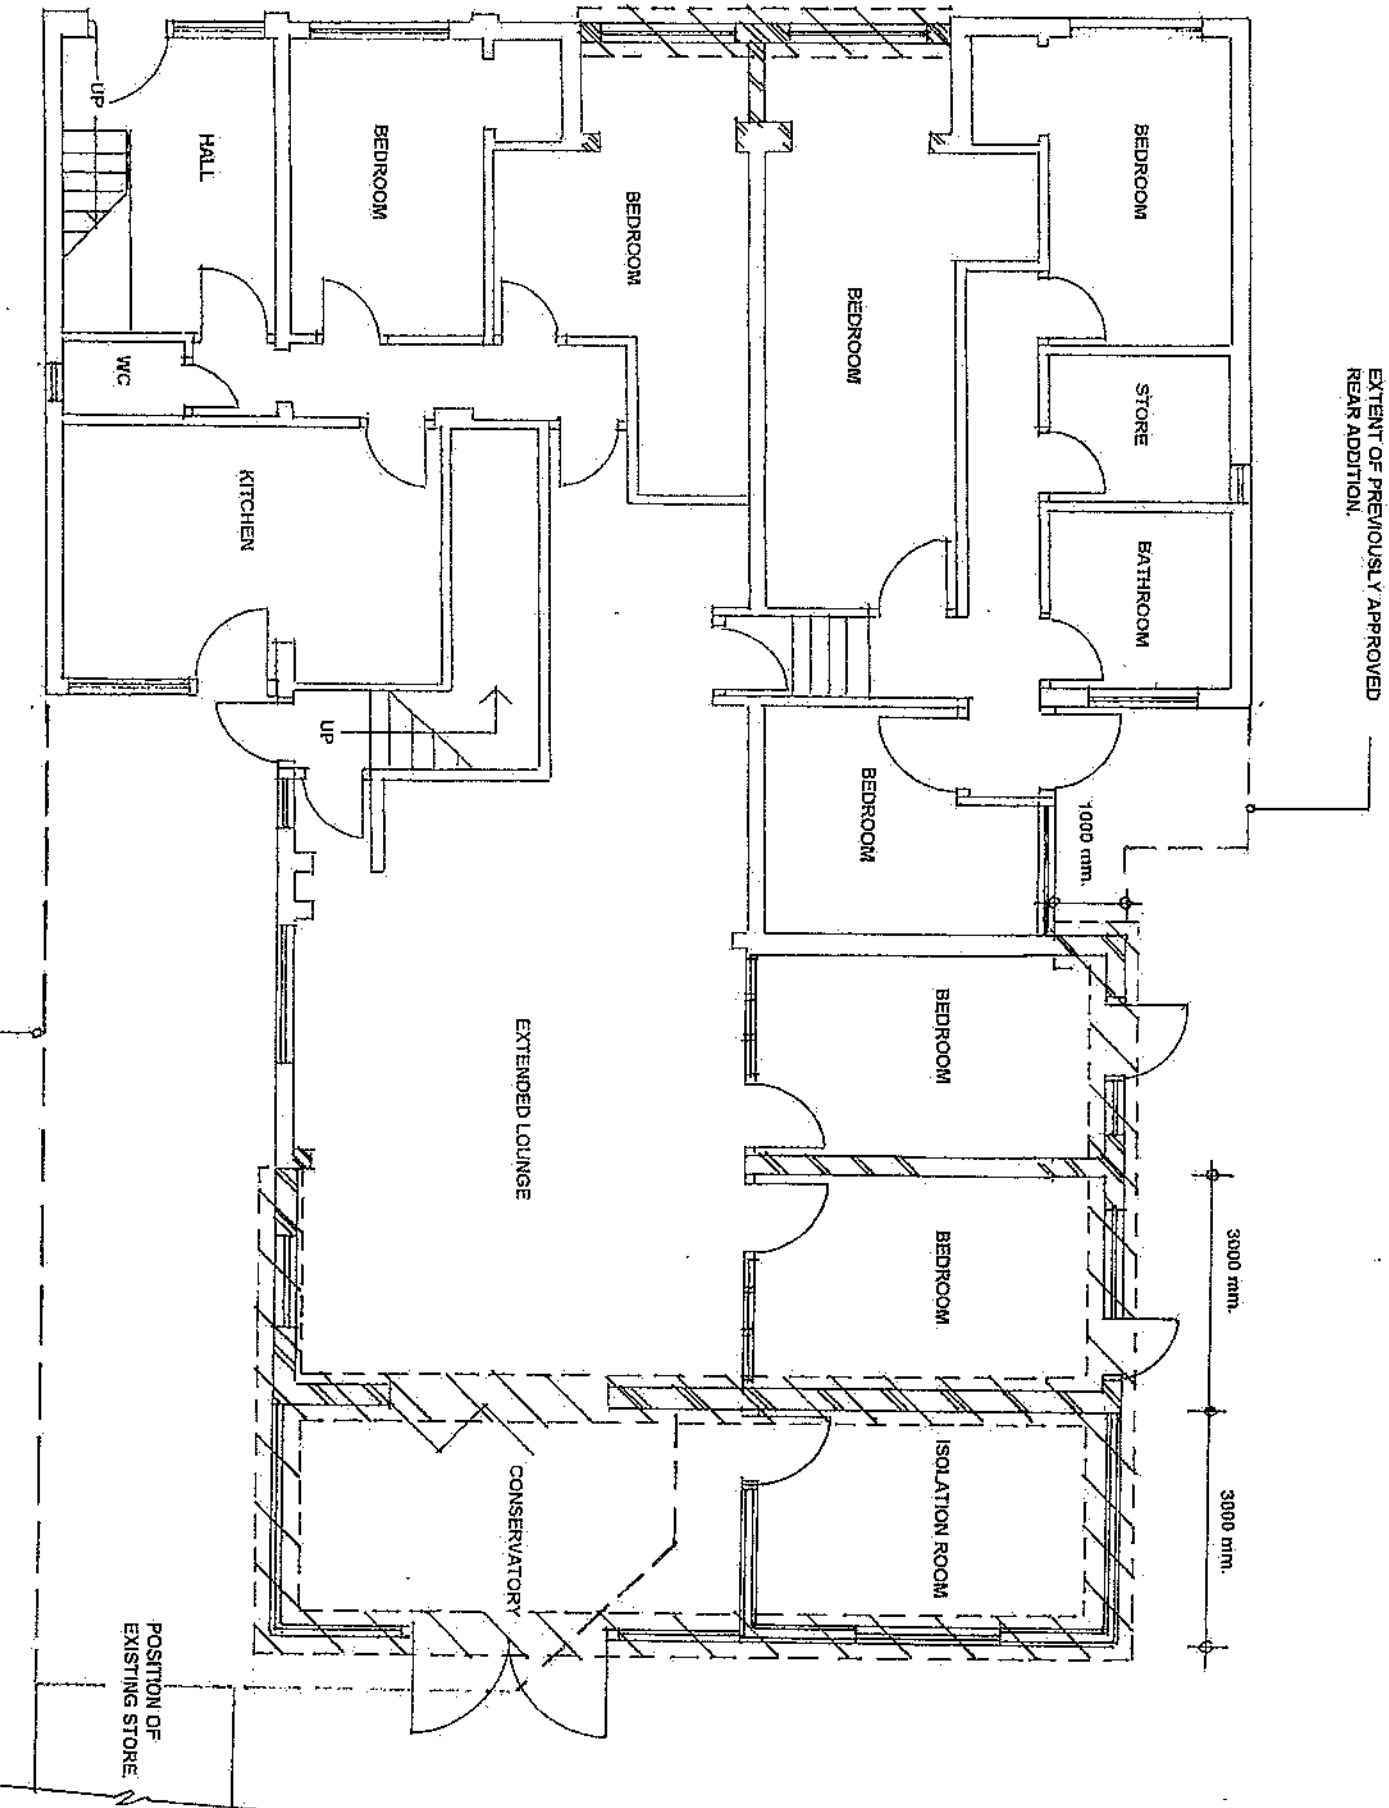


EXTENT OF PREVIOUSLY APPROVED
REAR ADDITION.



GROUND FLOOR

EXTENT OF PREVIOUSLY APPROVED
REAR ADDITION.

EXTENT OF NEW FOUNDATIONS TO FRONT
INFIL AND REAR EXTENSION SHOWN HATCHED.
FOUNDATIONS TO BE 600 mm WIDE AND
MAXIMUM 1000 mm DEEP.
NO PILING WILL BE REQUIRED.

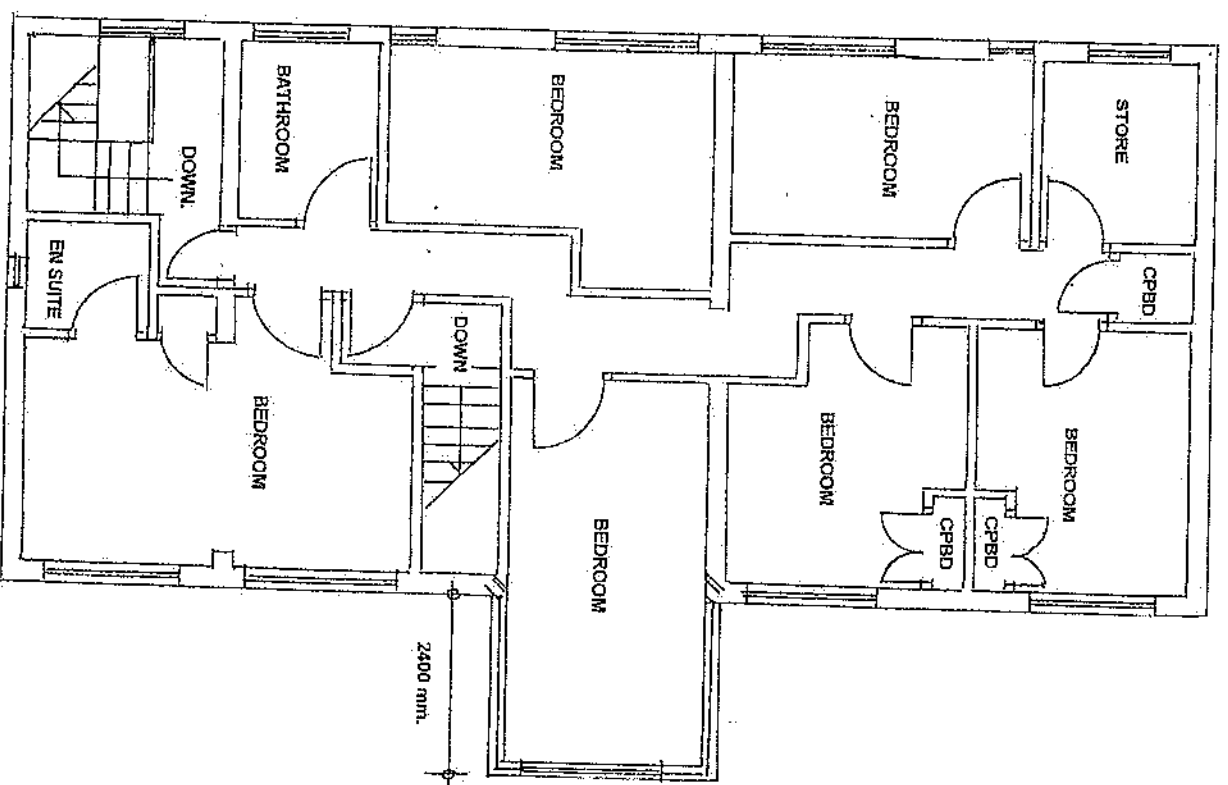

FIRST FLOOR

BAYITH REST HOME
18-20 BEVAN ROAD - WATERLOOVILLE
HAMPSHIRE - PO8 9QH.
EXTENT OF NEW FOUNDATIONS.
DRG. No. 09/20/BRH - 8.
SCALE: 1/50. PAPER SIZE: A4
MEASUREMENTS MUST BE TAKEN ON SITE
FOR ACCURACY.