


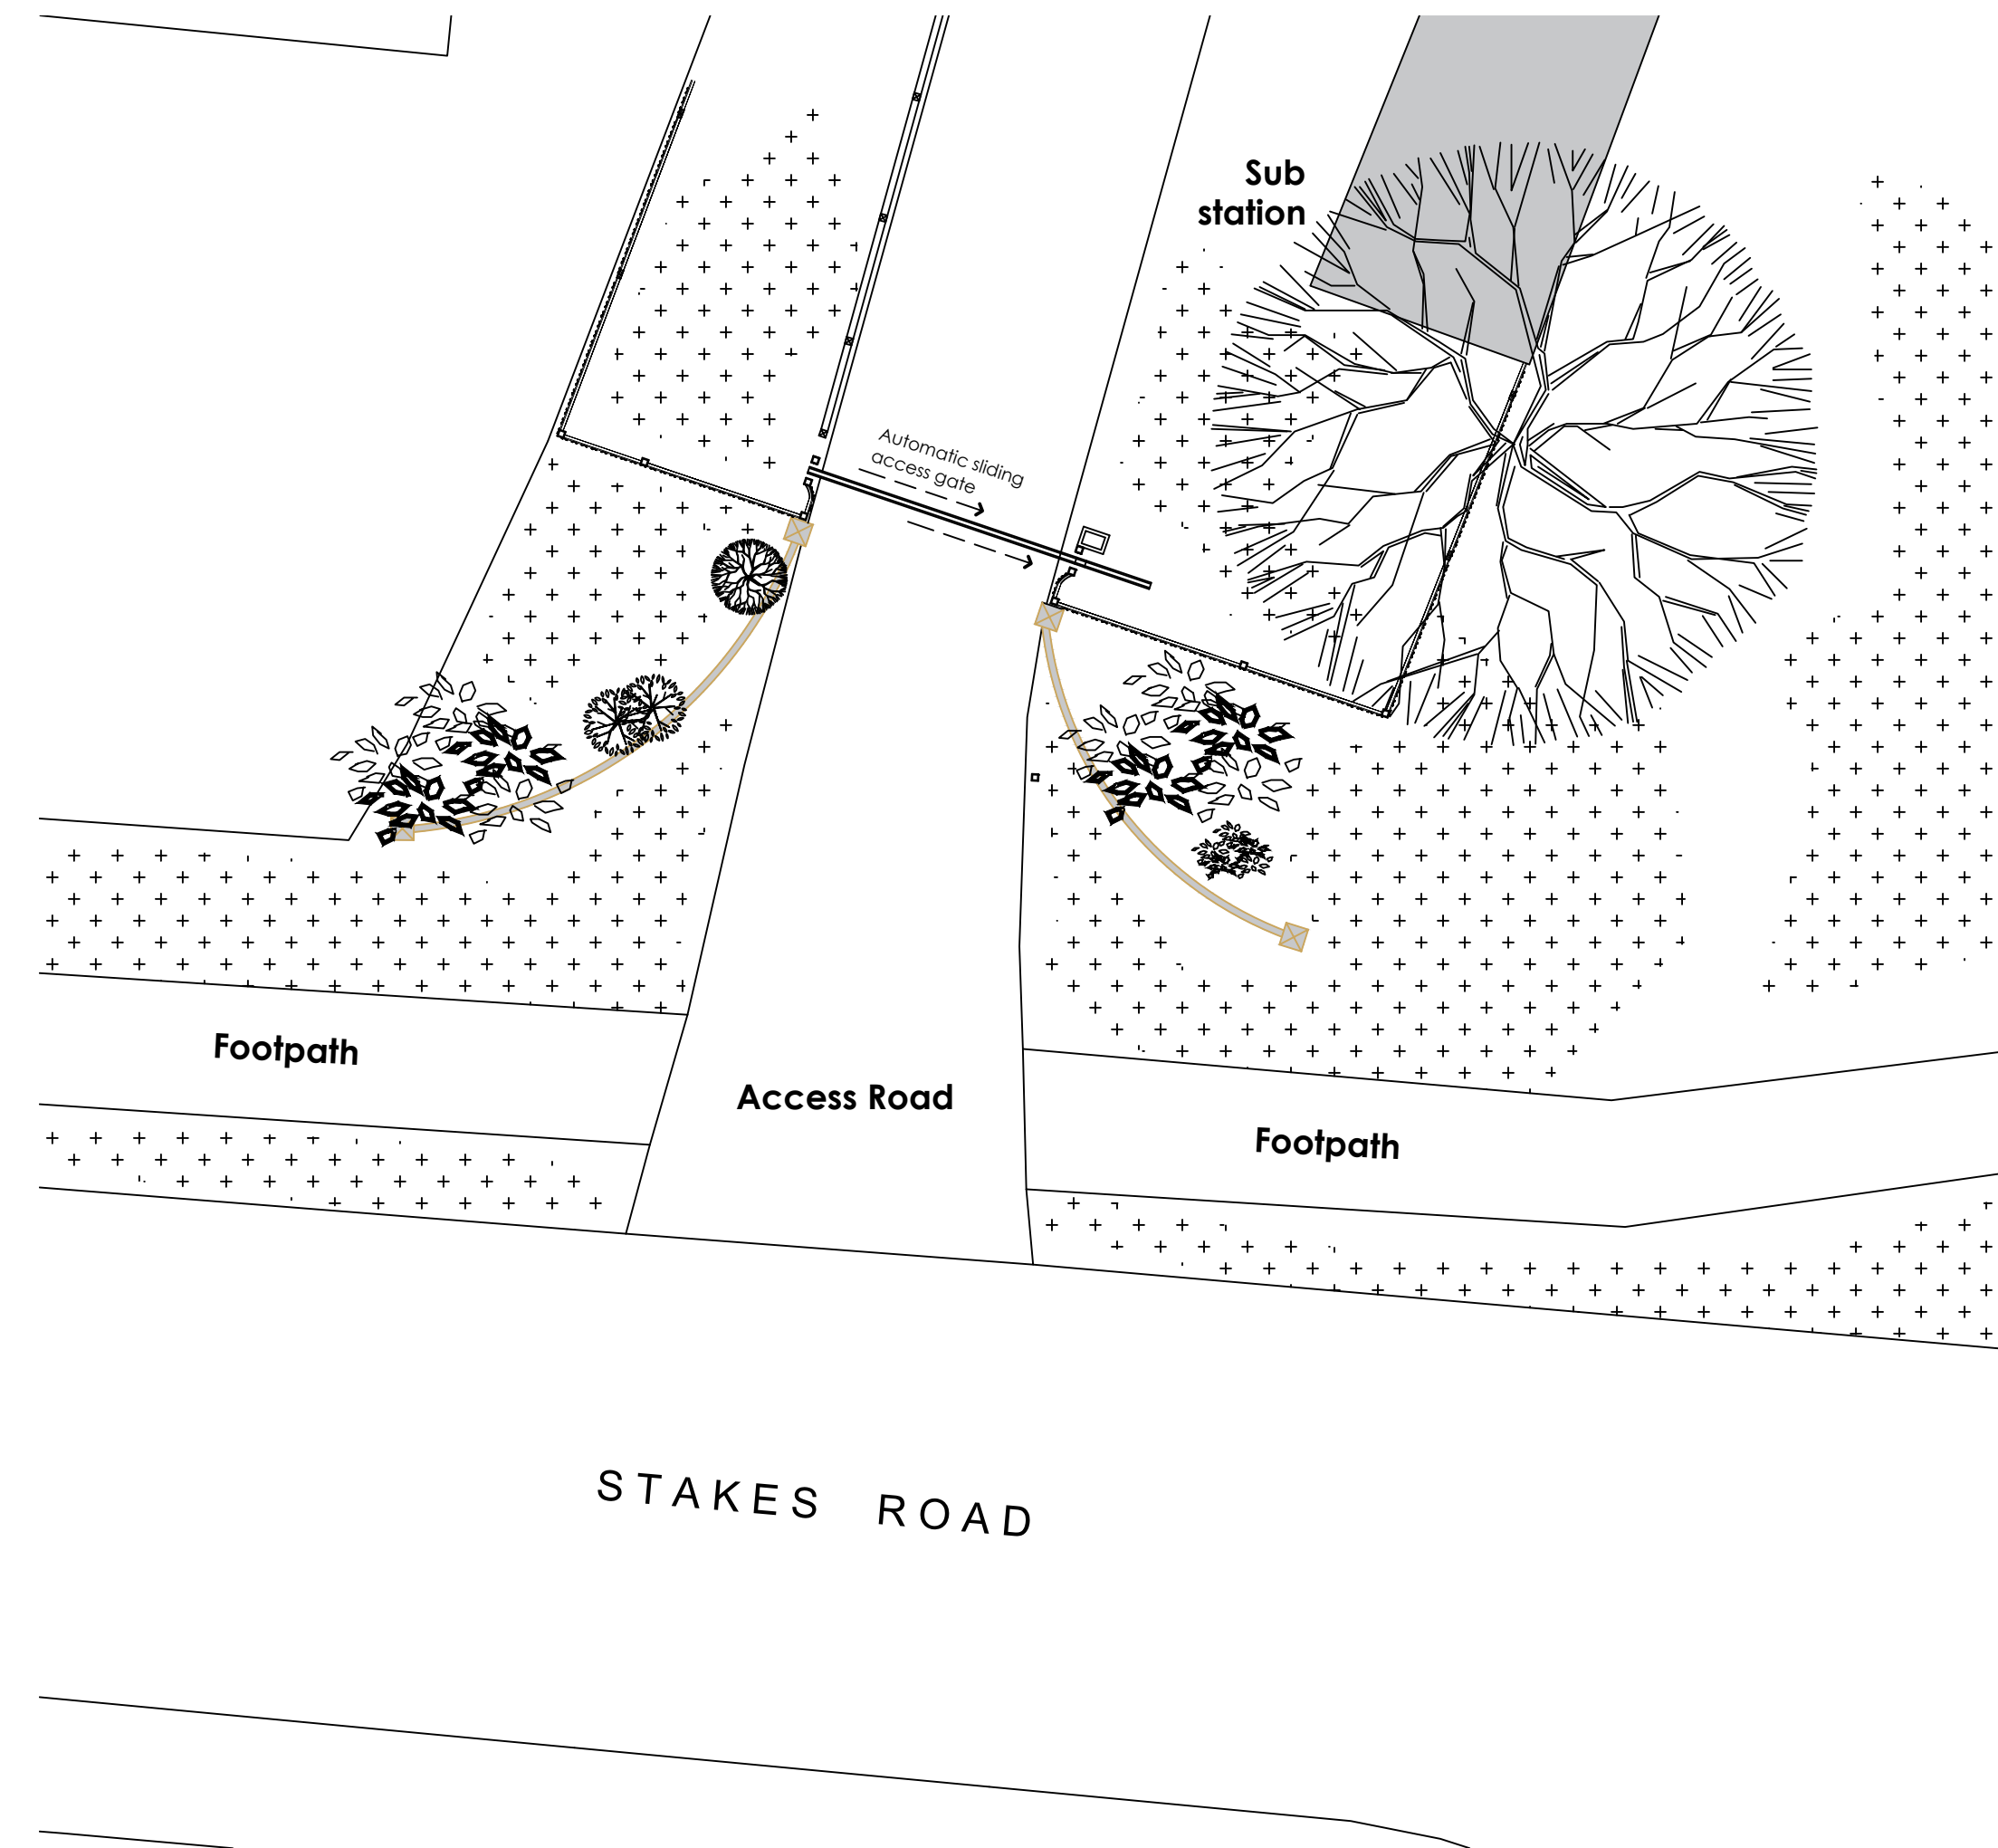
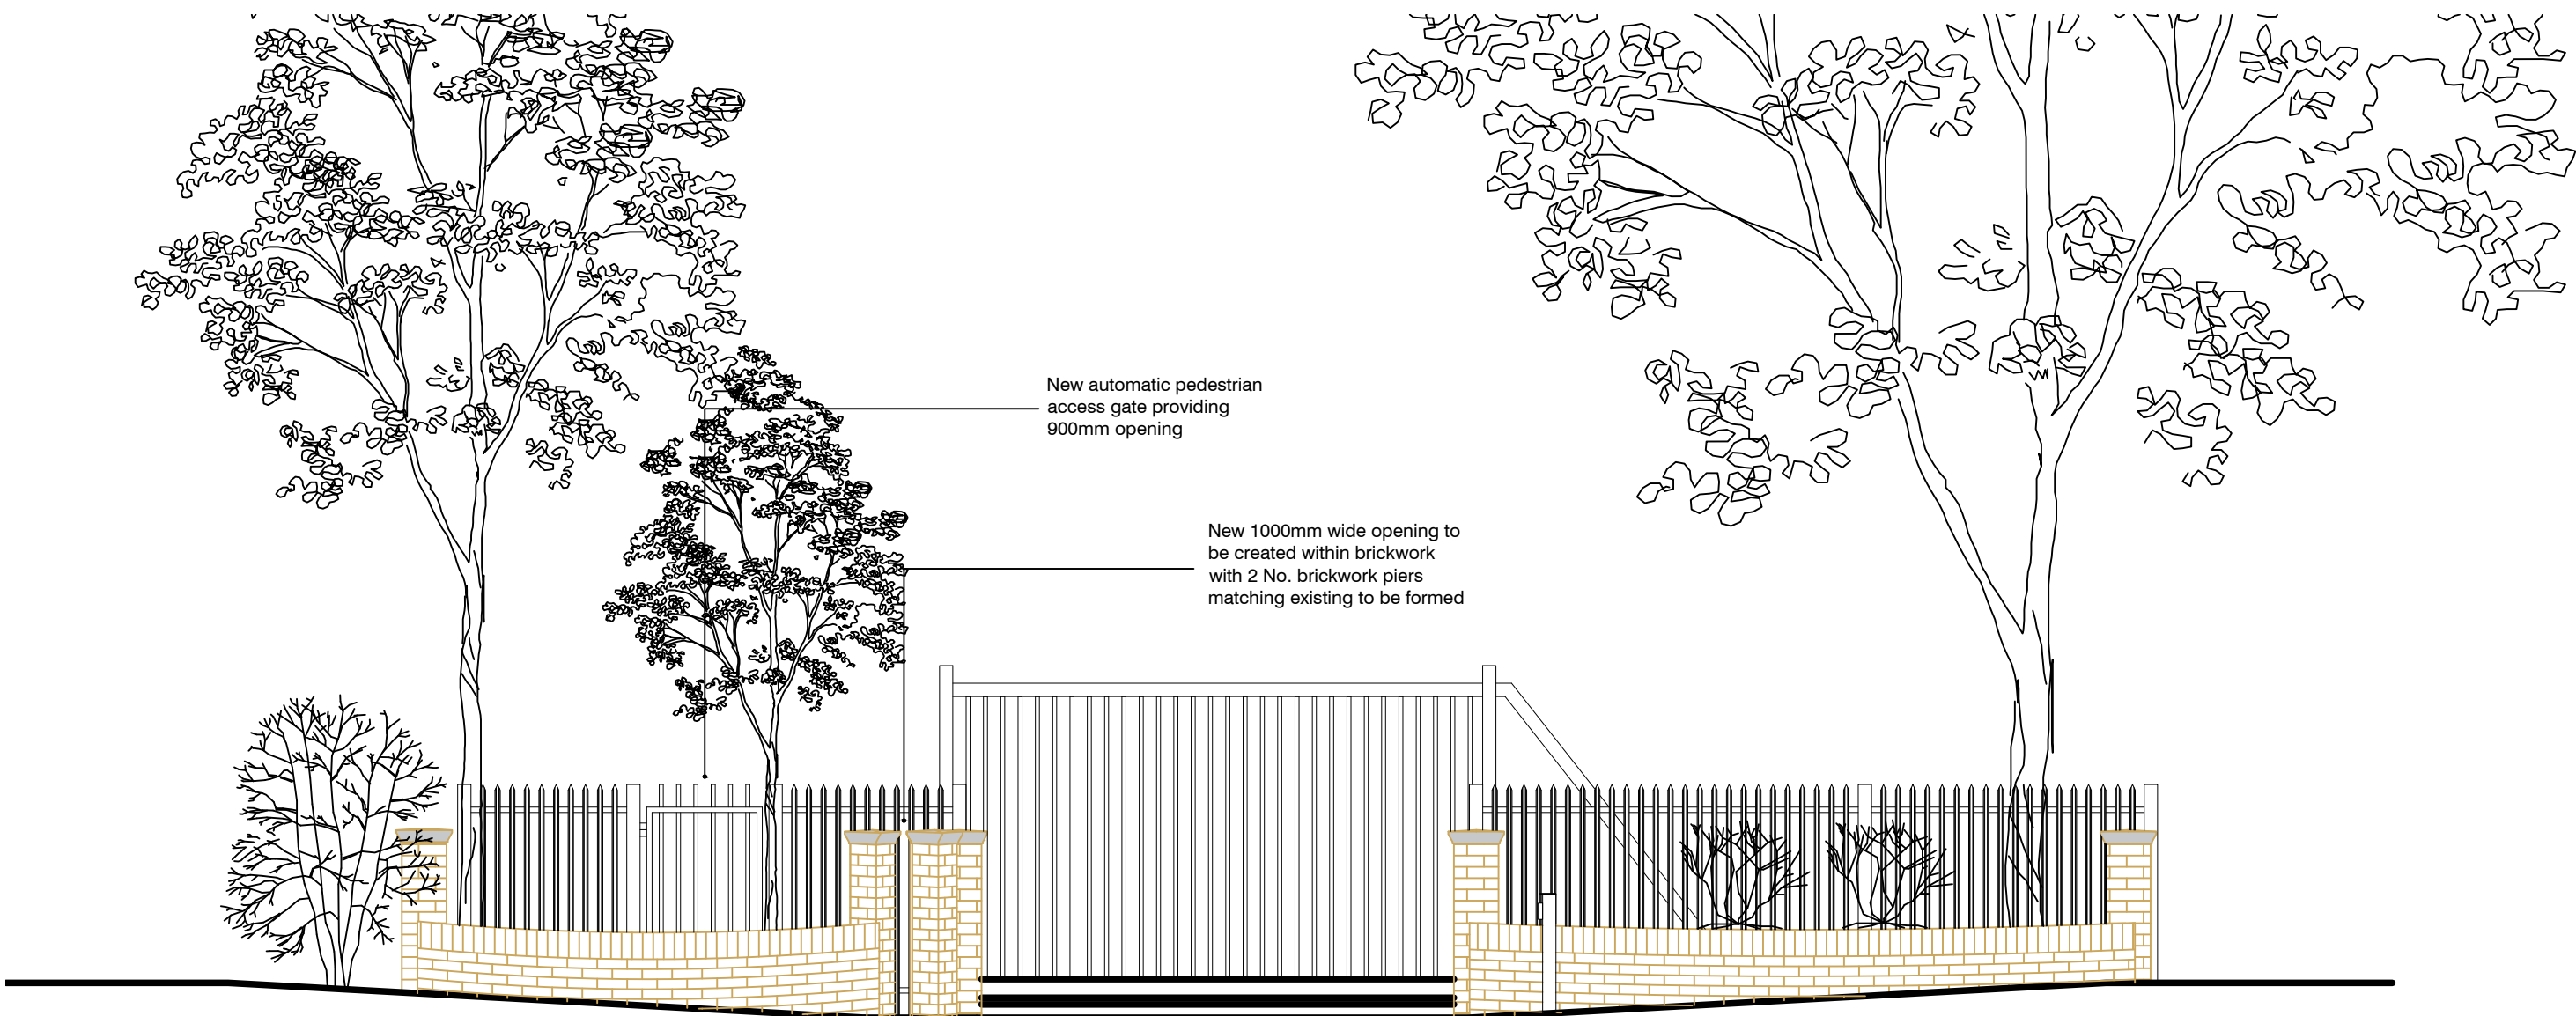


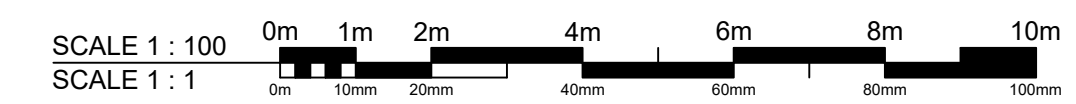


EXISTING ACCESS PLAN
SCALE: 1:100

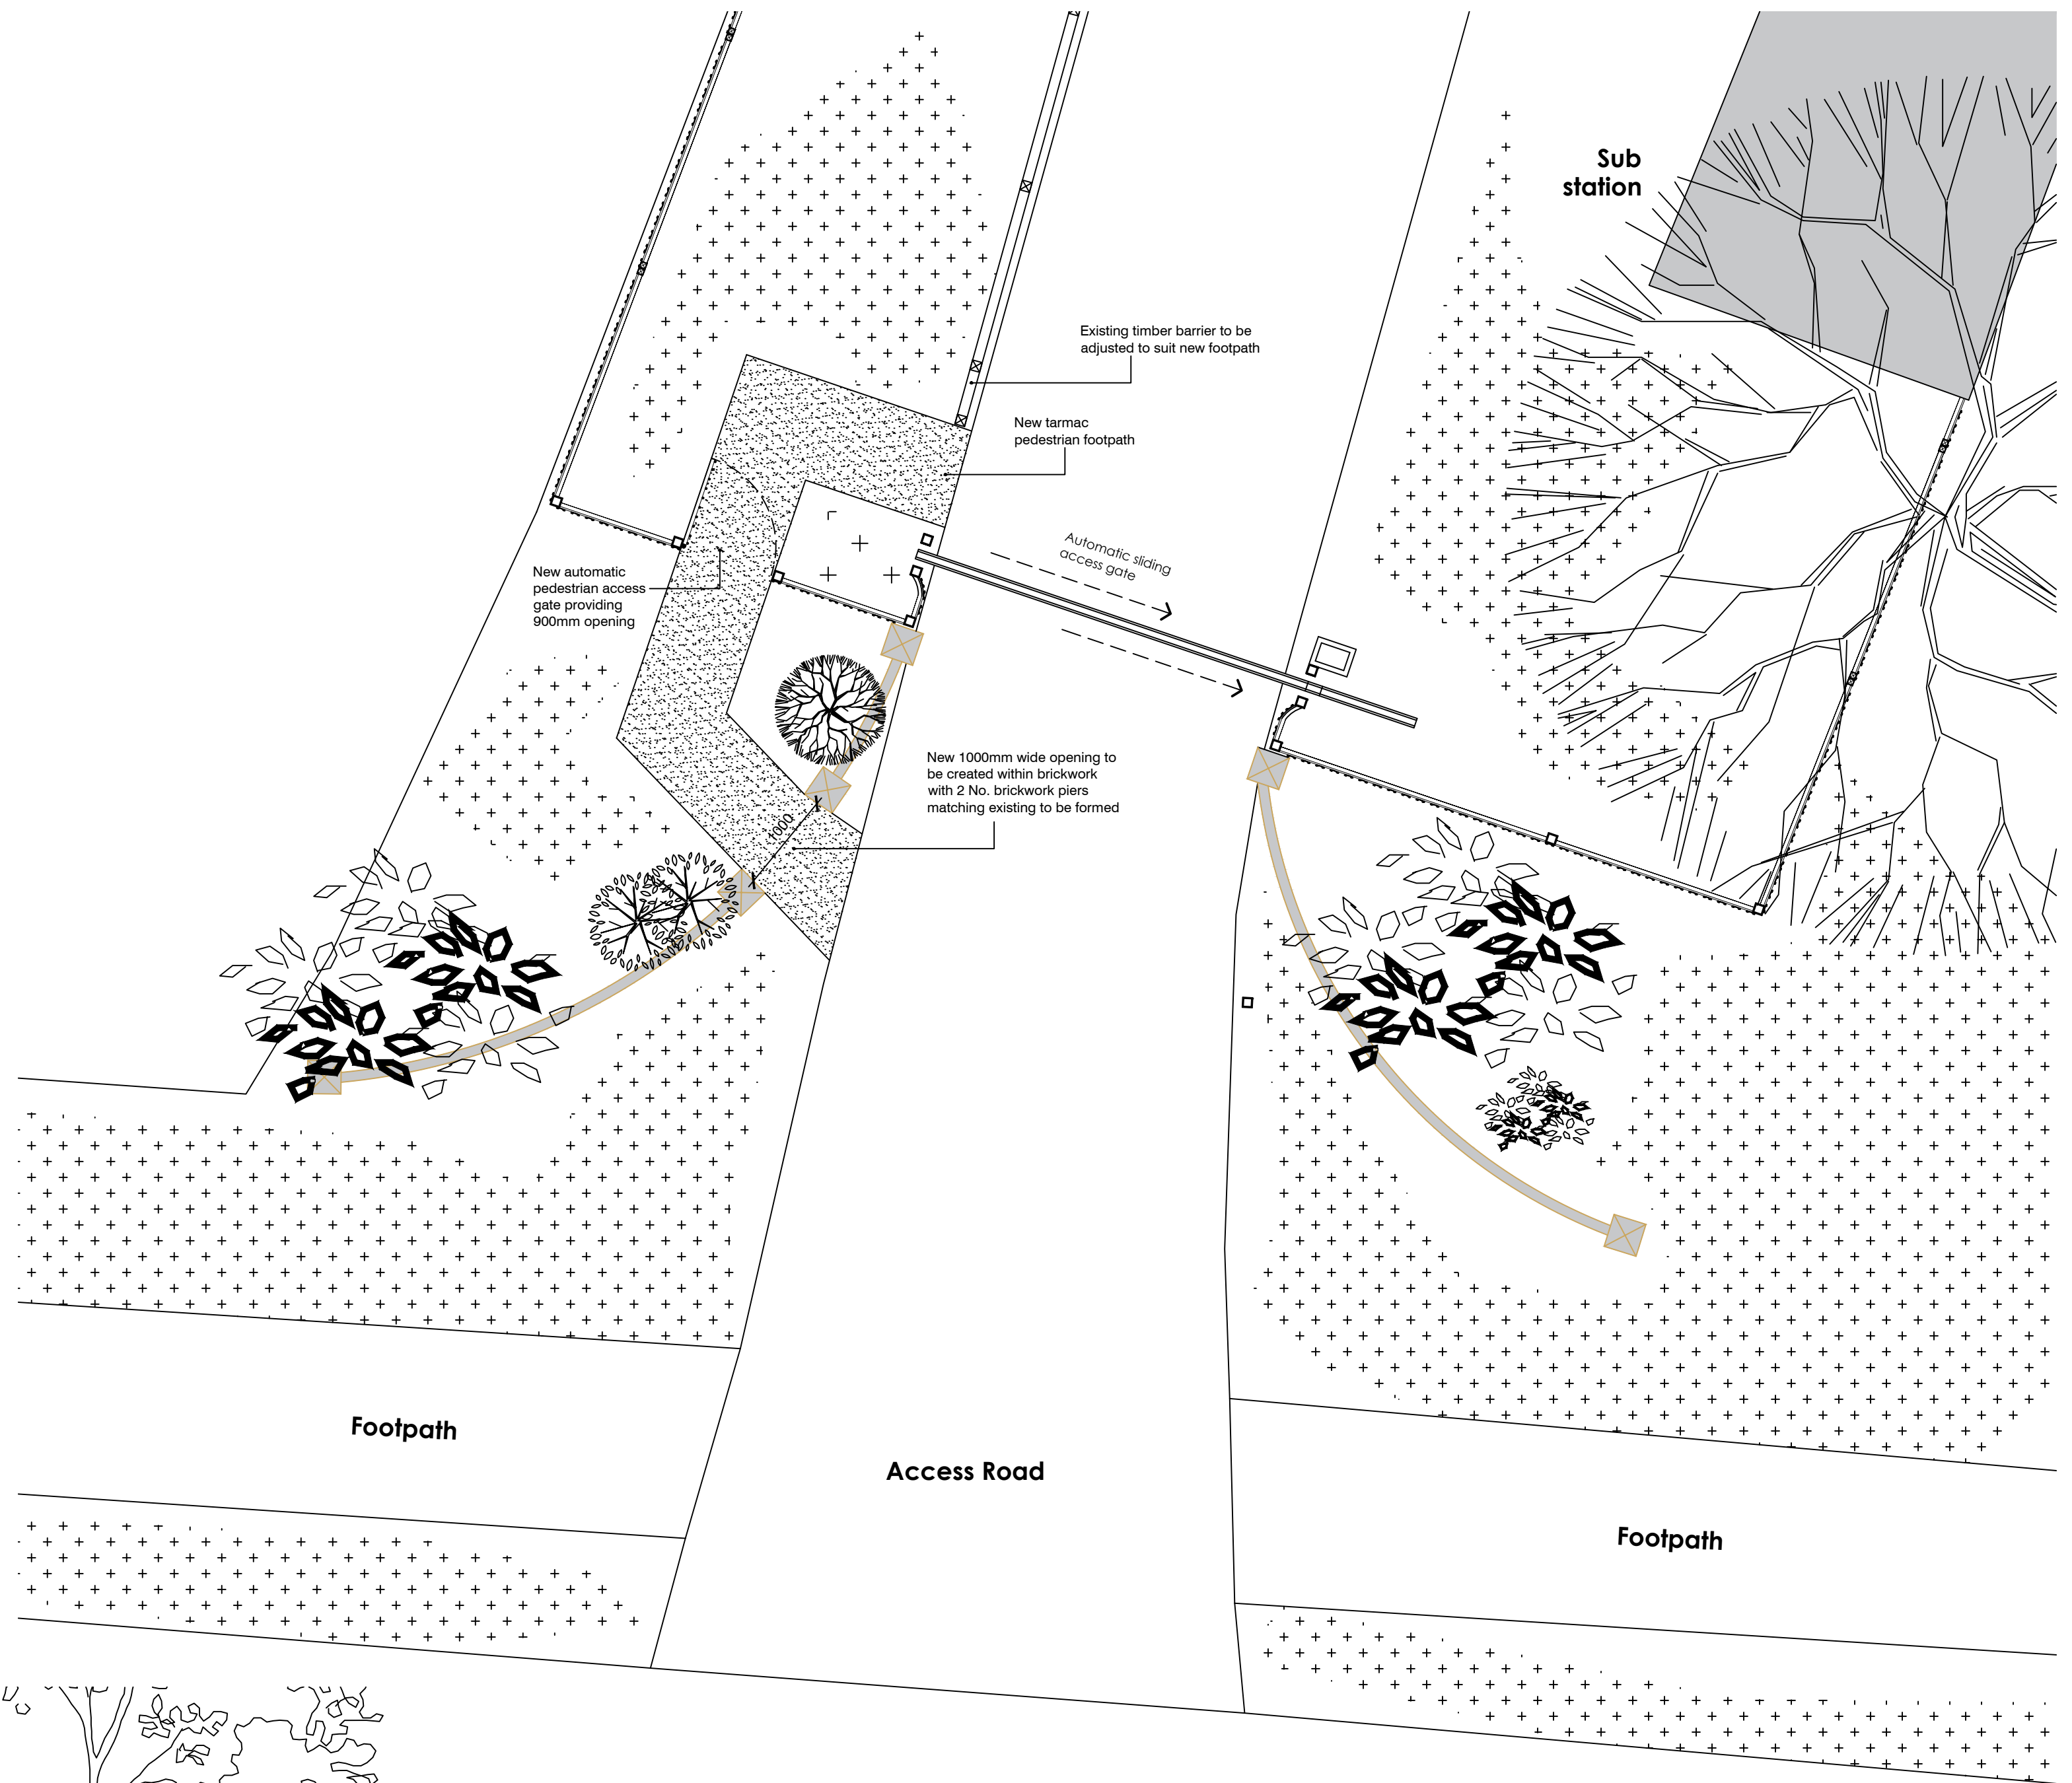

PROPOSED ELEVATION
SCALE: 1:50

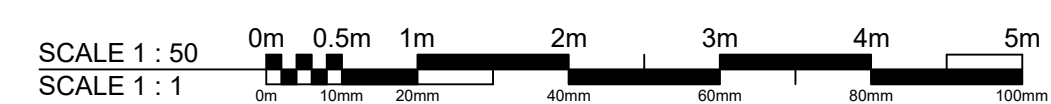

PROPOSED ACCESS PLAN
SCALE: 1:50

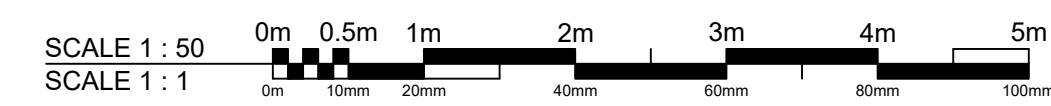

Notes

This document is the property of Walsh & Associates Ltd and may not be reissued, loaned or copied in part or in whole without written permission © 2020.

All dimensions are in millimetres unless stated otherwise.

This drawing should be read in conjunction with all other relevant information, specifications and schedules.


If this drawing is received electronically it is the recipient's responsibility to print the document at the correct scale and paper size.

All dimensions to be checked on site prior to commencing work and any discrepancies to be advised immediately.

All work to be carried out in accordance with all current and relevant British Standards and BS Codes of Practice.

Revision Details	
A	Proposed elevation added

10/09/2020

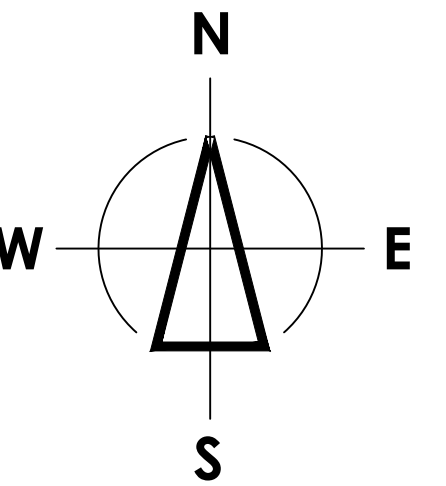

Project Title	The Grange Waterlooville Hampshire, PO7 5PL
Client	Kier Specialist Services

Drawing Title	Existing & Proposed Access Plan
---------------	---------------------------------

Status	FOR COMMENT
--------	-------------

Drawing Number	20176-WA-001
----------------	--------------

Revision	Scale
A	1:100, 1:50 @ A1

Issue Date	September 2020
------------	----------------