


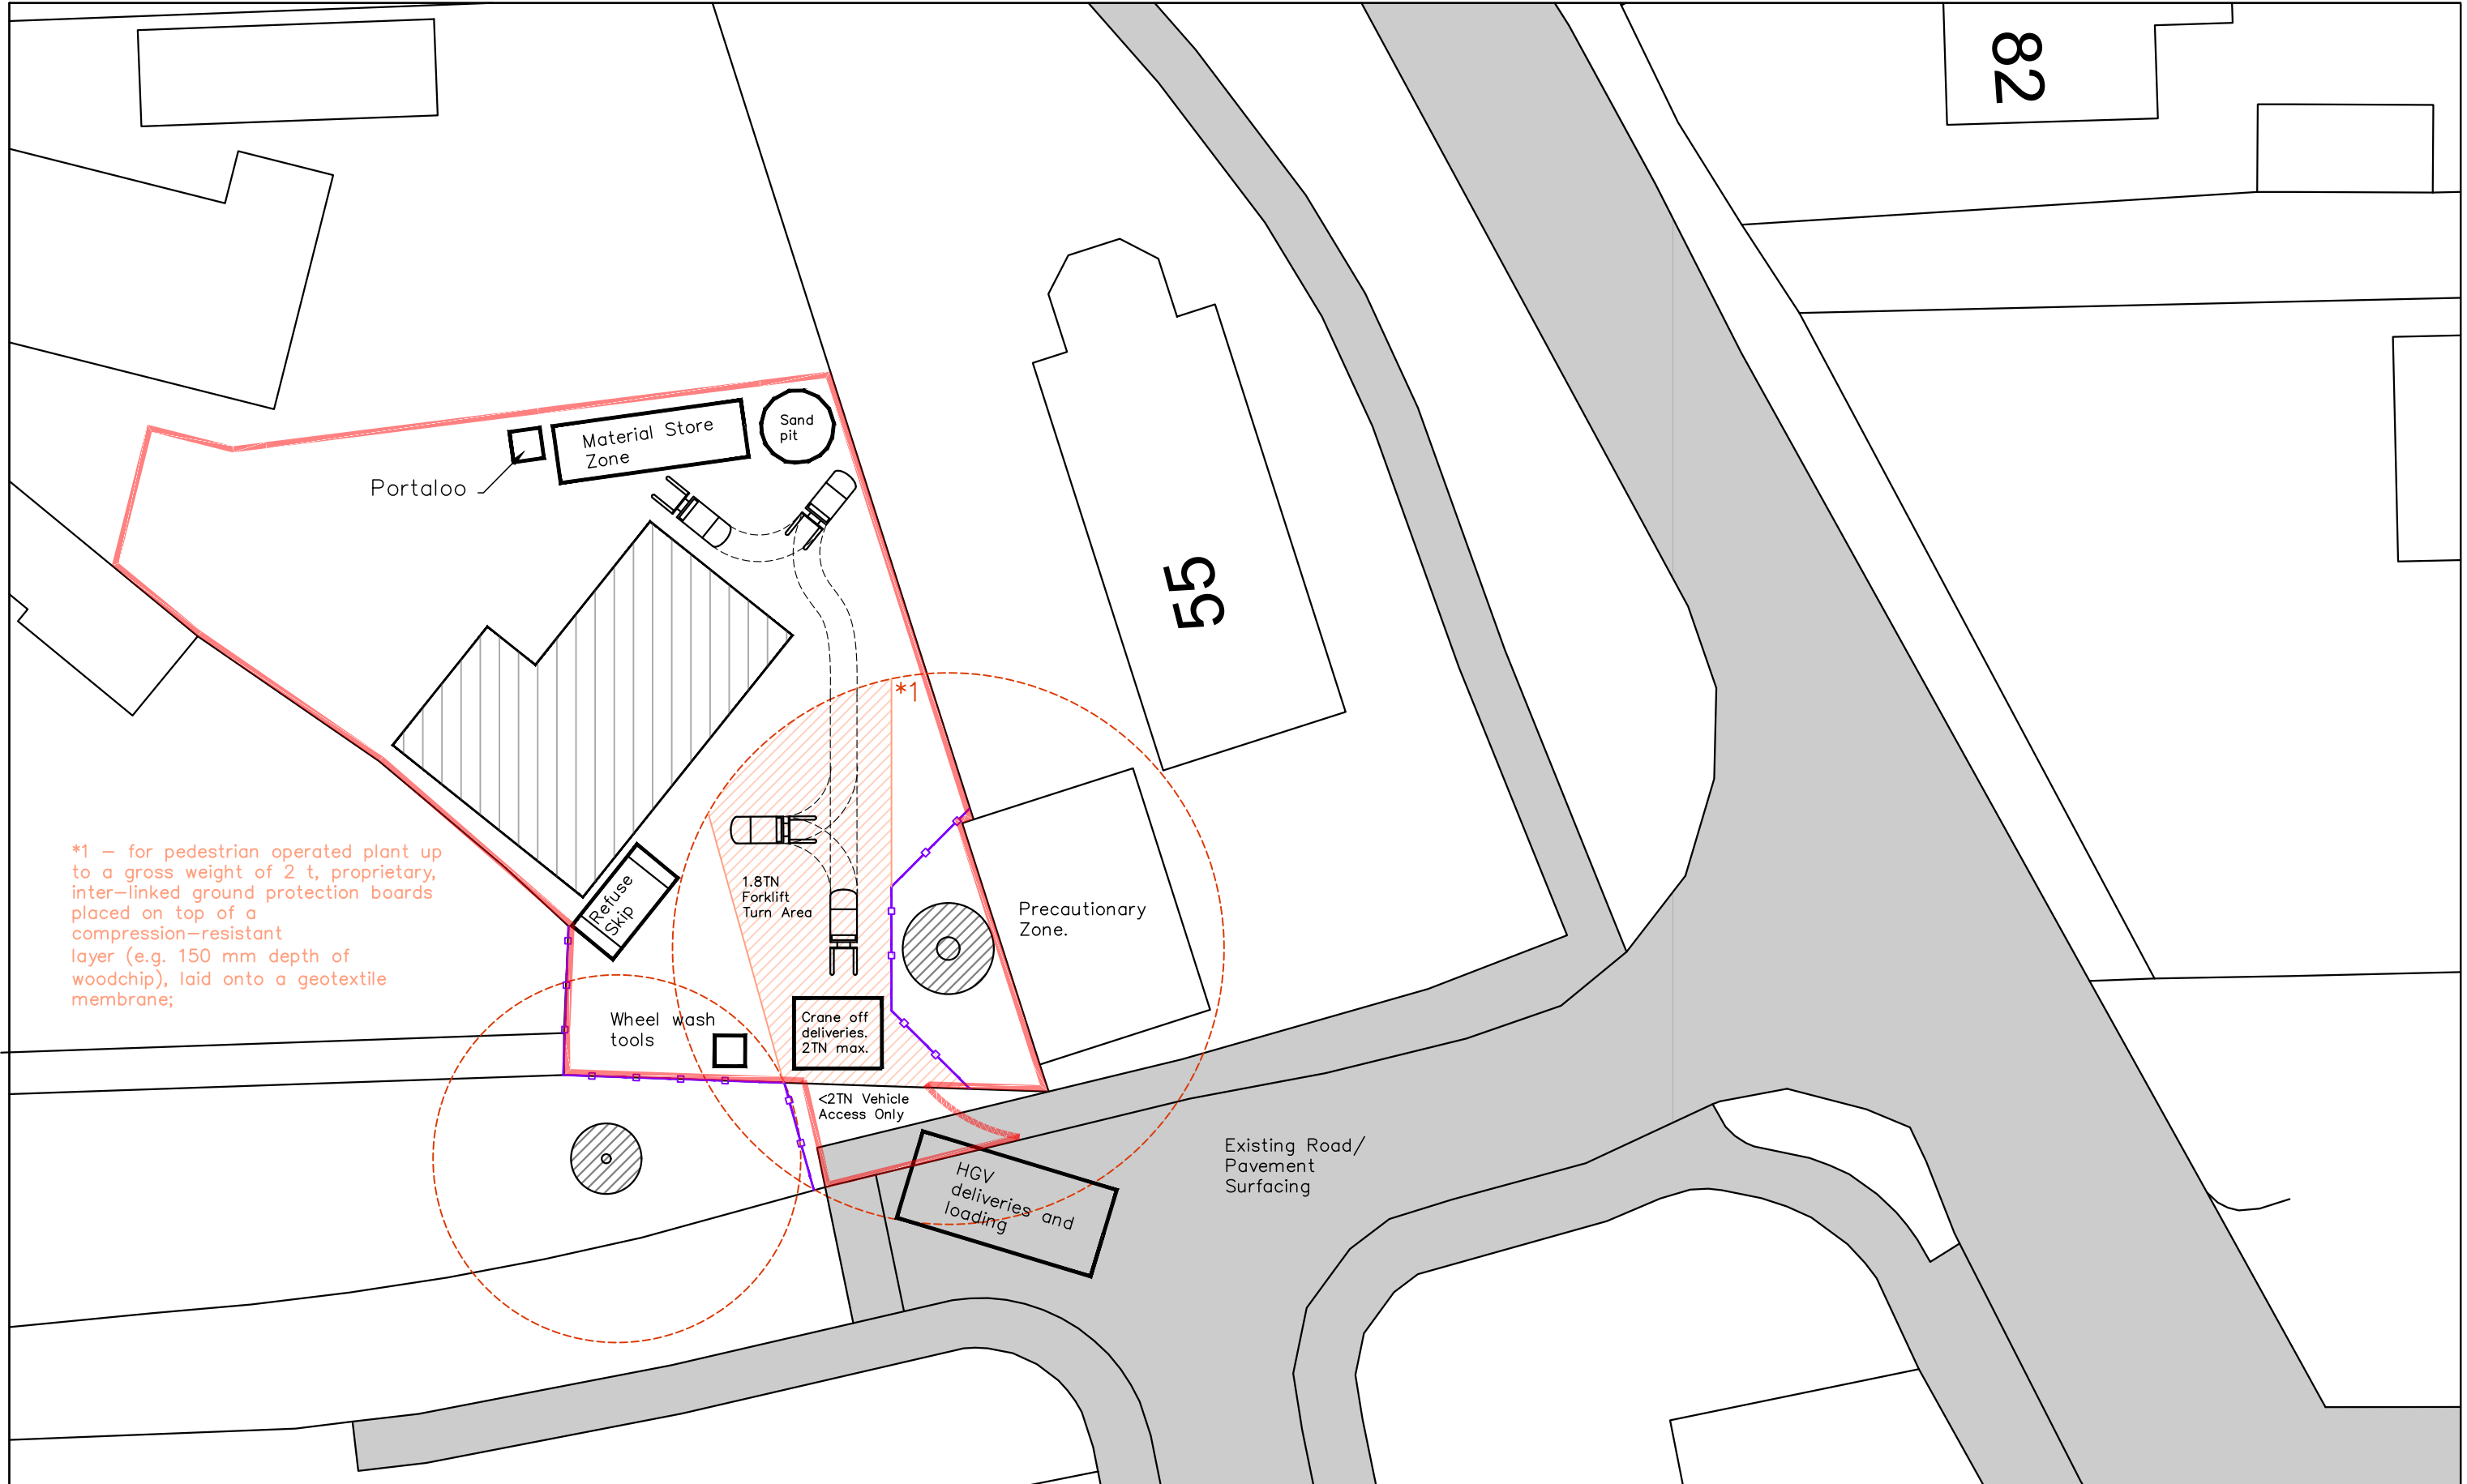

CAD

Critchley Architecture And Design Ltd.

Contact: 02392 474 919 | info@caad.online

The Old Brewery, 15E South Street, Havant, PO9 1BU



Proposed Construction Management Plan

Revisions

- a) Note/Date/Initial
- b)
- c)
- d)

Land Rear,
31 North Crescent,
(Norman Road)
Hayling Island,
PO11 9LR

Scale A1=1:100, A3=1:200
Drawn SAR
Date 07/09/2020

20052-113⁰

20m

40m

60m

80m