




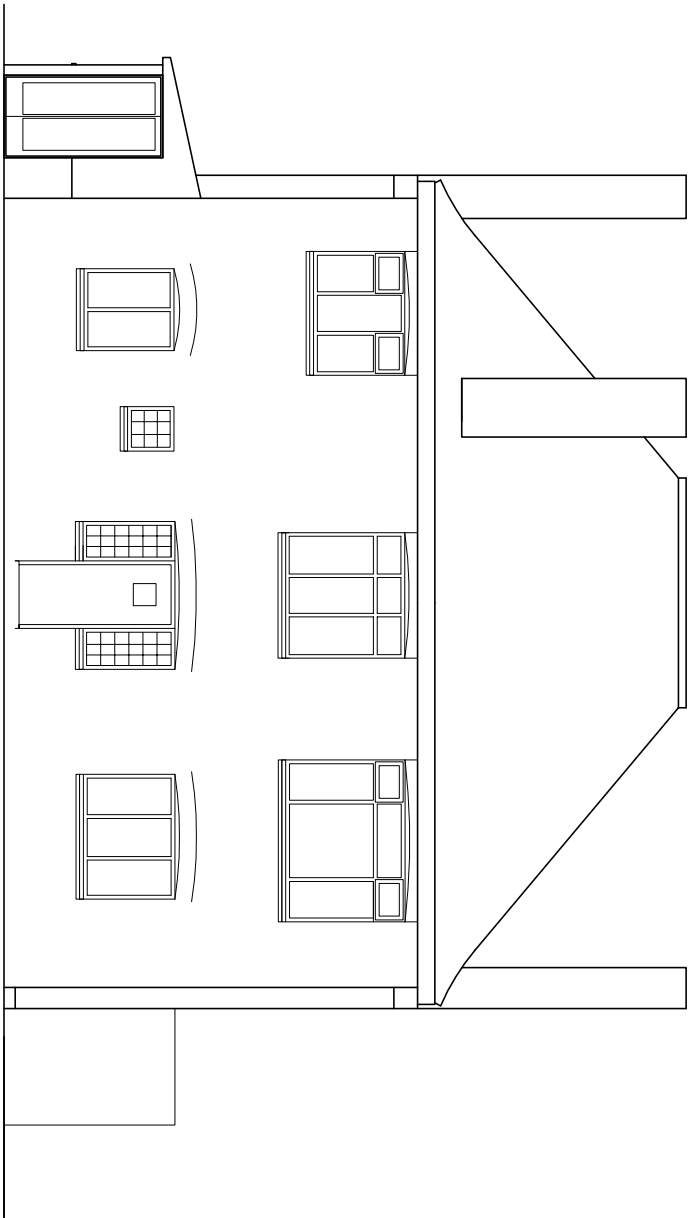


North (front) elevation

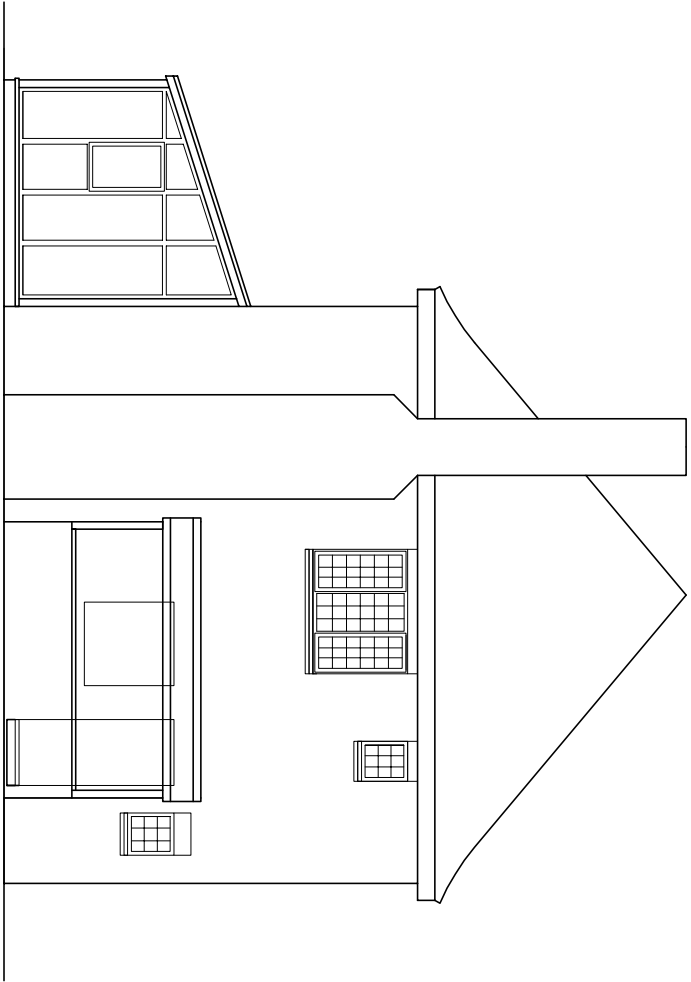

East (side) elevation

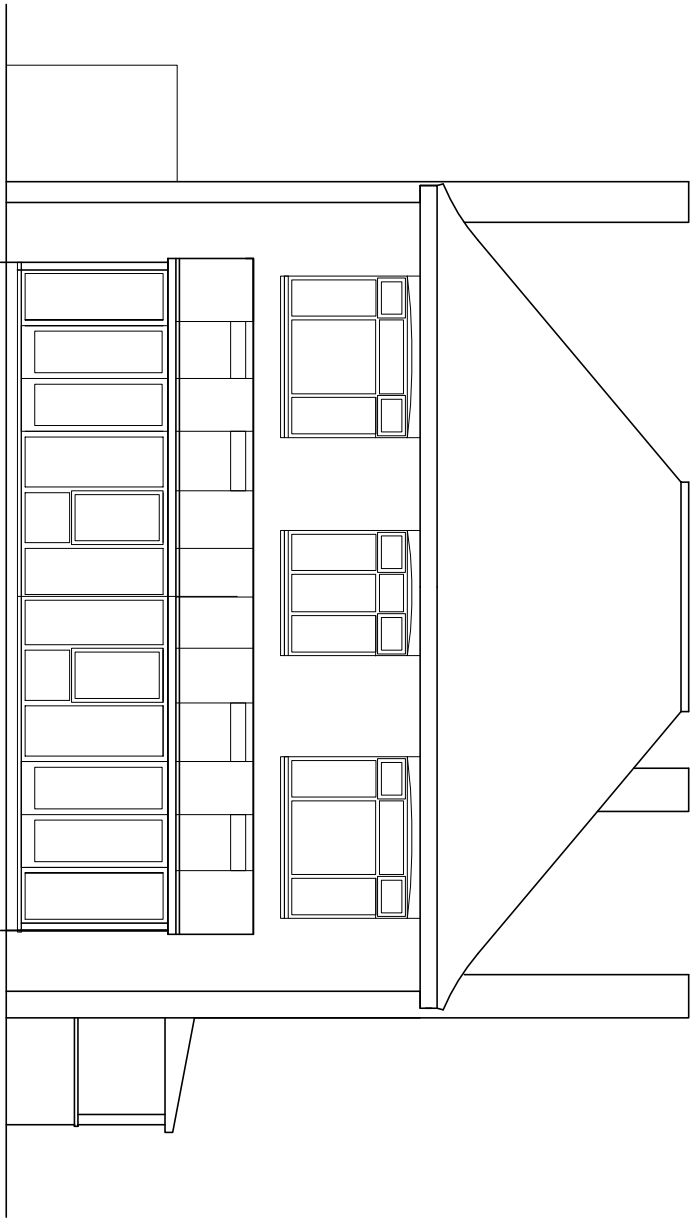

South (rear) elevation

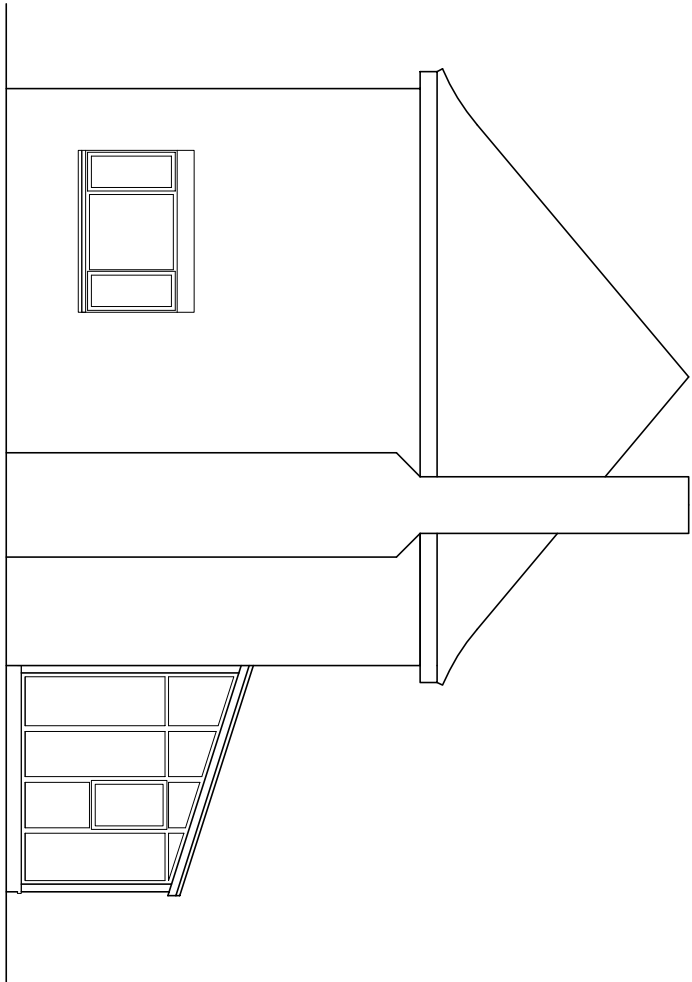

West (side) elevation

Existing elevations scale 1:100



For MR & MRS OTTEN		Title EXISTING ELEVATIONS		Office Tel: 01243 983792	
Project PROPOSED EXTENSION AT 51 BACON LANE, HAYLING ISLAND, PO11 0DW		Date AUGUST 2020	Drawn JB	Scale 1:100 @ A3	Checked .
Job Number FL&P 20		Drawing Number -02		Revision	
				Email: admin@jb-architecturedesign.com	
				Web: www.jb-architecturedesign.com	

