

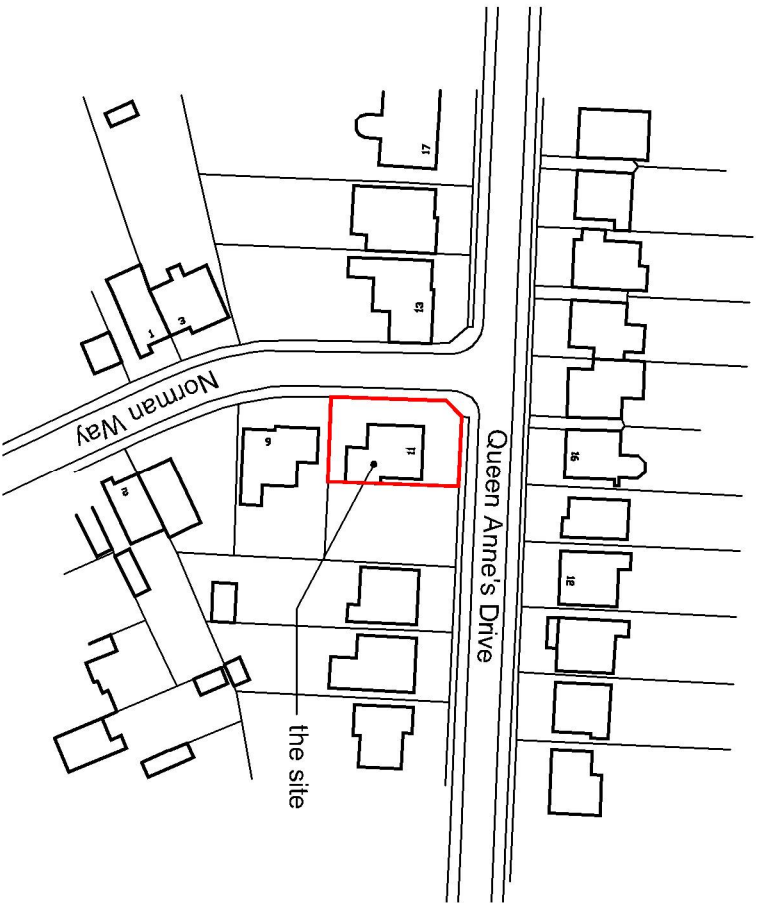


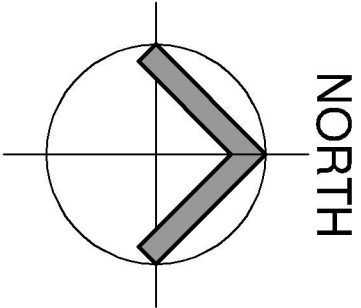

LOCATION PLAN
SCALE 1:1250

Ordnance Survey © Crown Copyright 2020. All rights reserved.
Licence Number 100022432

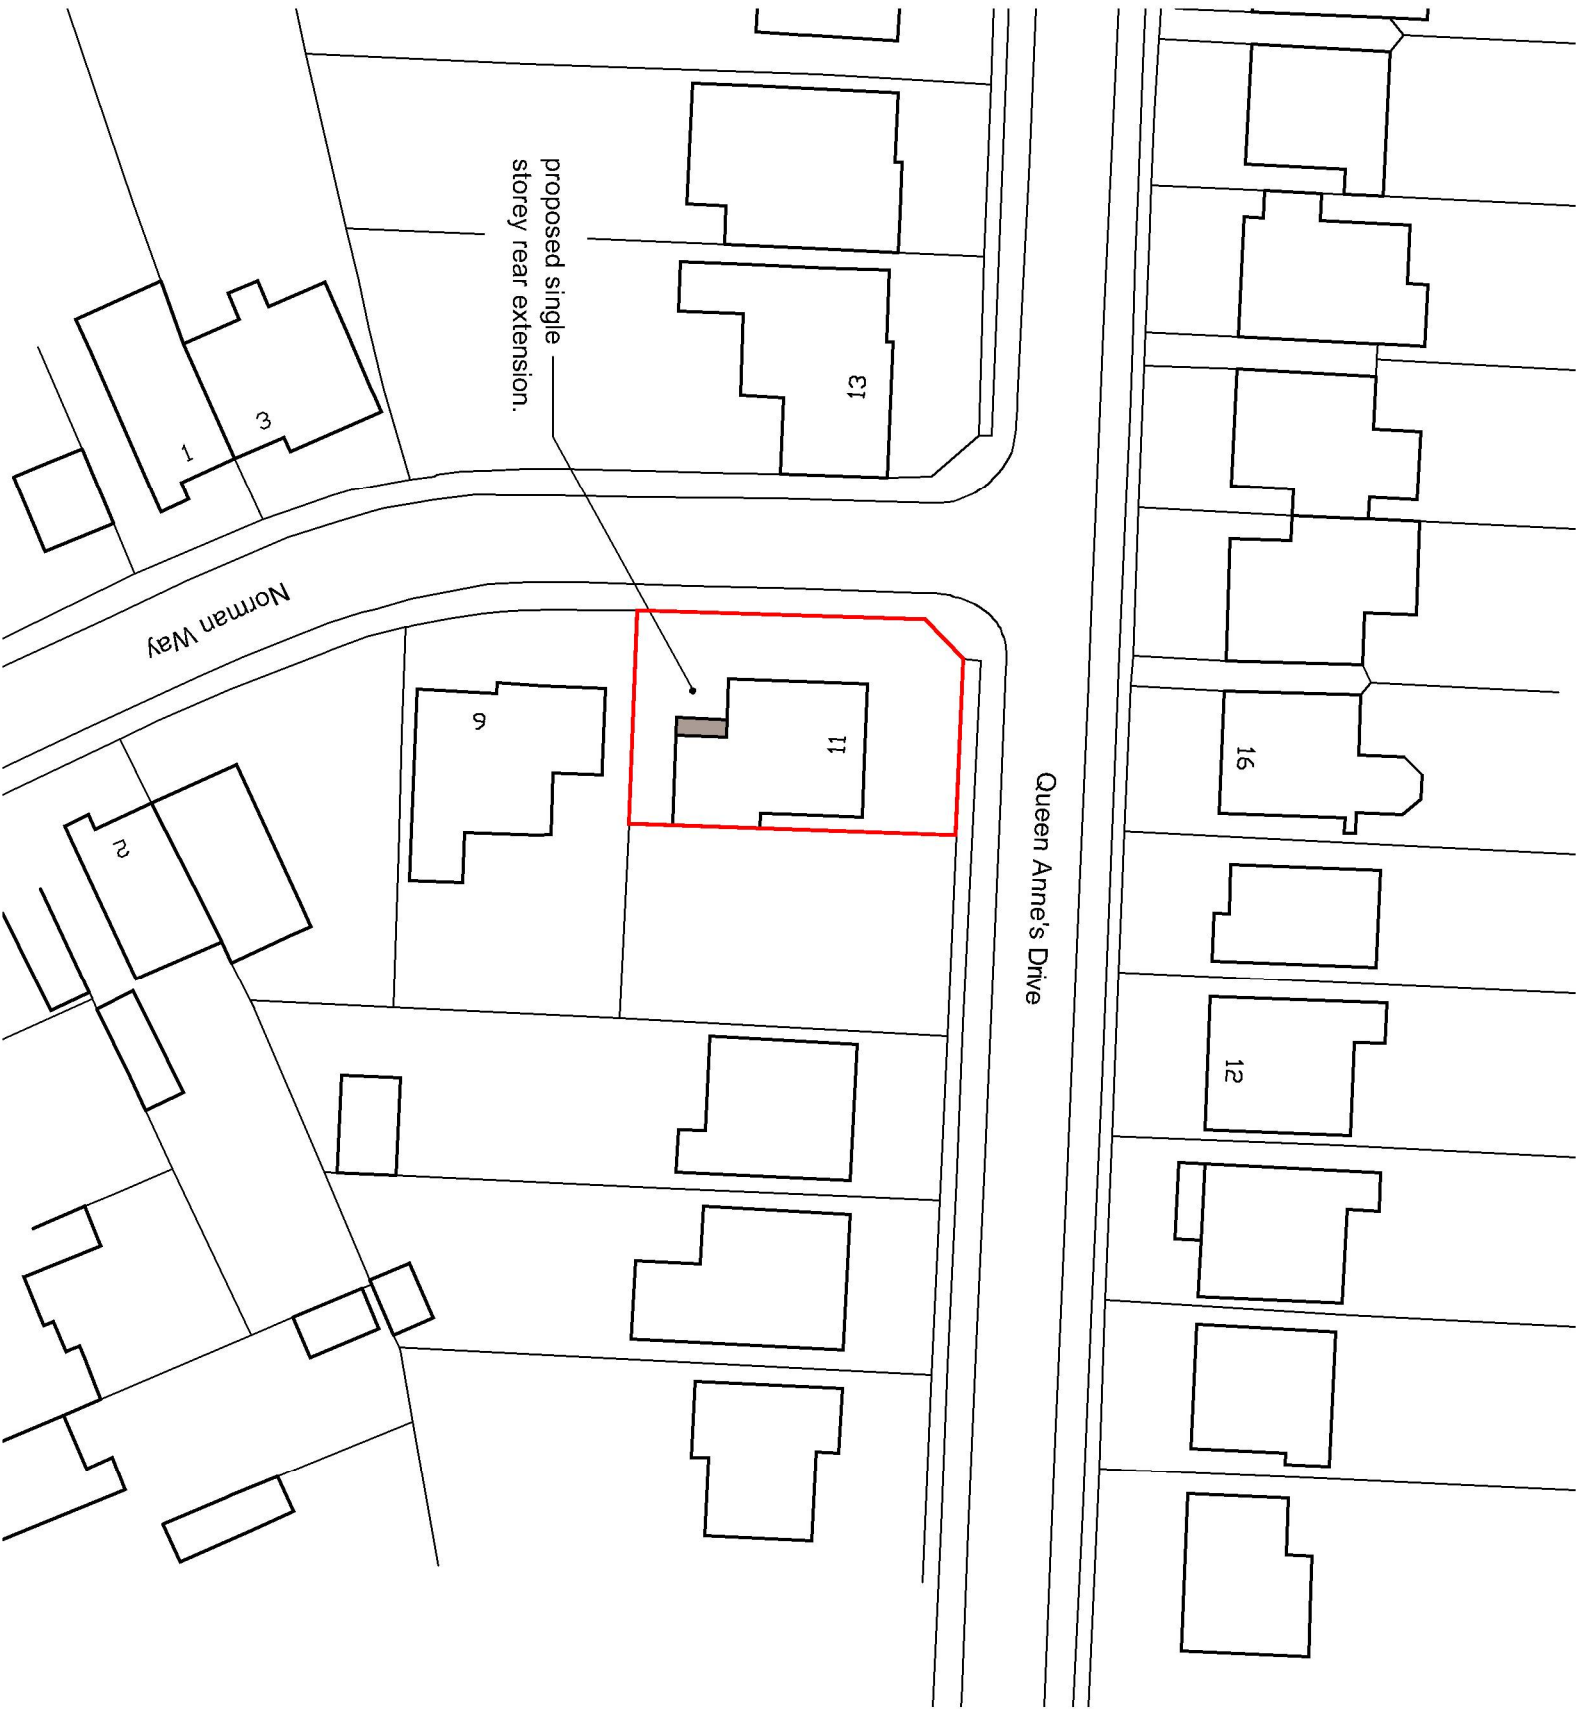

PROPOSED BLOCK PLAN
SCALE 1:500

Note:
Do not Scale from this Drawing (except for planning approval).
All dimensions are in millimetres and to be checked on site.
All Dimensions relating to sub-contractors or suppliers work
must be checked and agreed between the main contractor and
the sub-contractors and suppliers.

DRAWING TITLE -		DATE -		SCALE -		Gavin Page BA(hons) tel. 07747 011252 email. gavin.page77@gmail.com
CERTIFICATE OF LAWFULNESS -		Sept 2020		1:1250 @ A3		
LOCATION AND BLOCK PLAN		DRN -	CHK -	DRAWING REF -	Rev	
		gp	-	20167 PL305	-	
CLIENT -						
Mr & Mrs Carter, 11 Queen Anne's Drive, Bedhampton, Hants.						
grp architectural design						