
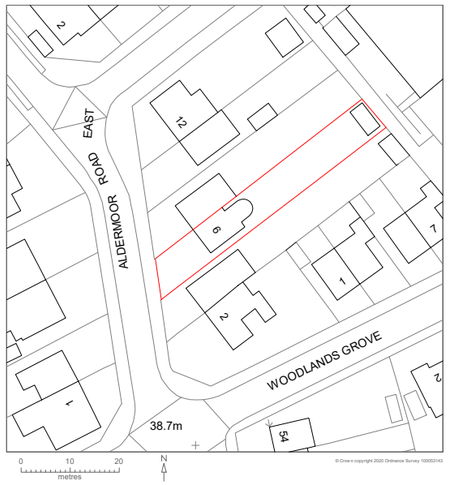



# Site Location Plan

1 : 1250

Site Area = 412m²
Existing Property = 57.17m²
Outbuilding = 18m²
**Total Existing use of site = 75.17m²**
*Less*
Conservatory Demolition = 15.17m²
*Plus*
New extension = 33.78m²
**Total Proposed use of site = 93.78m²**
Less than 50% use of site

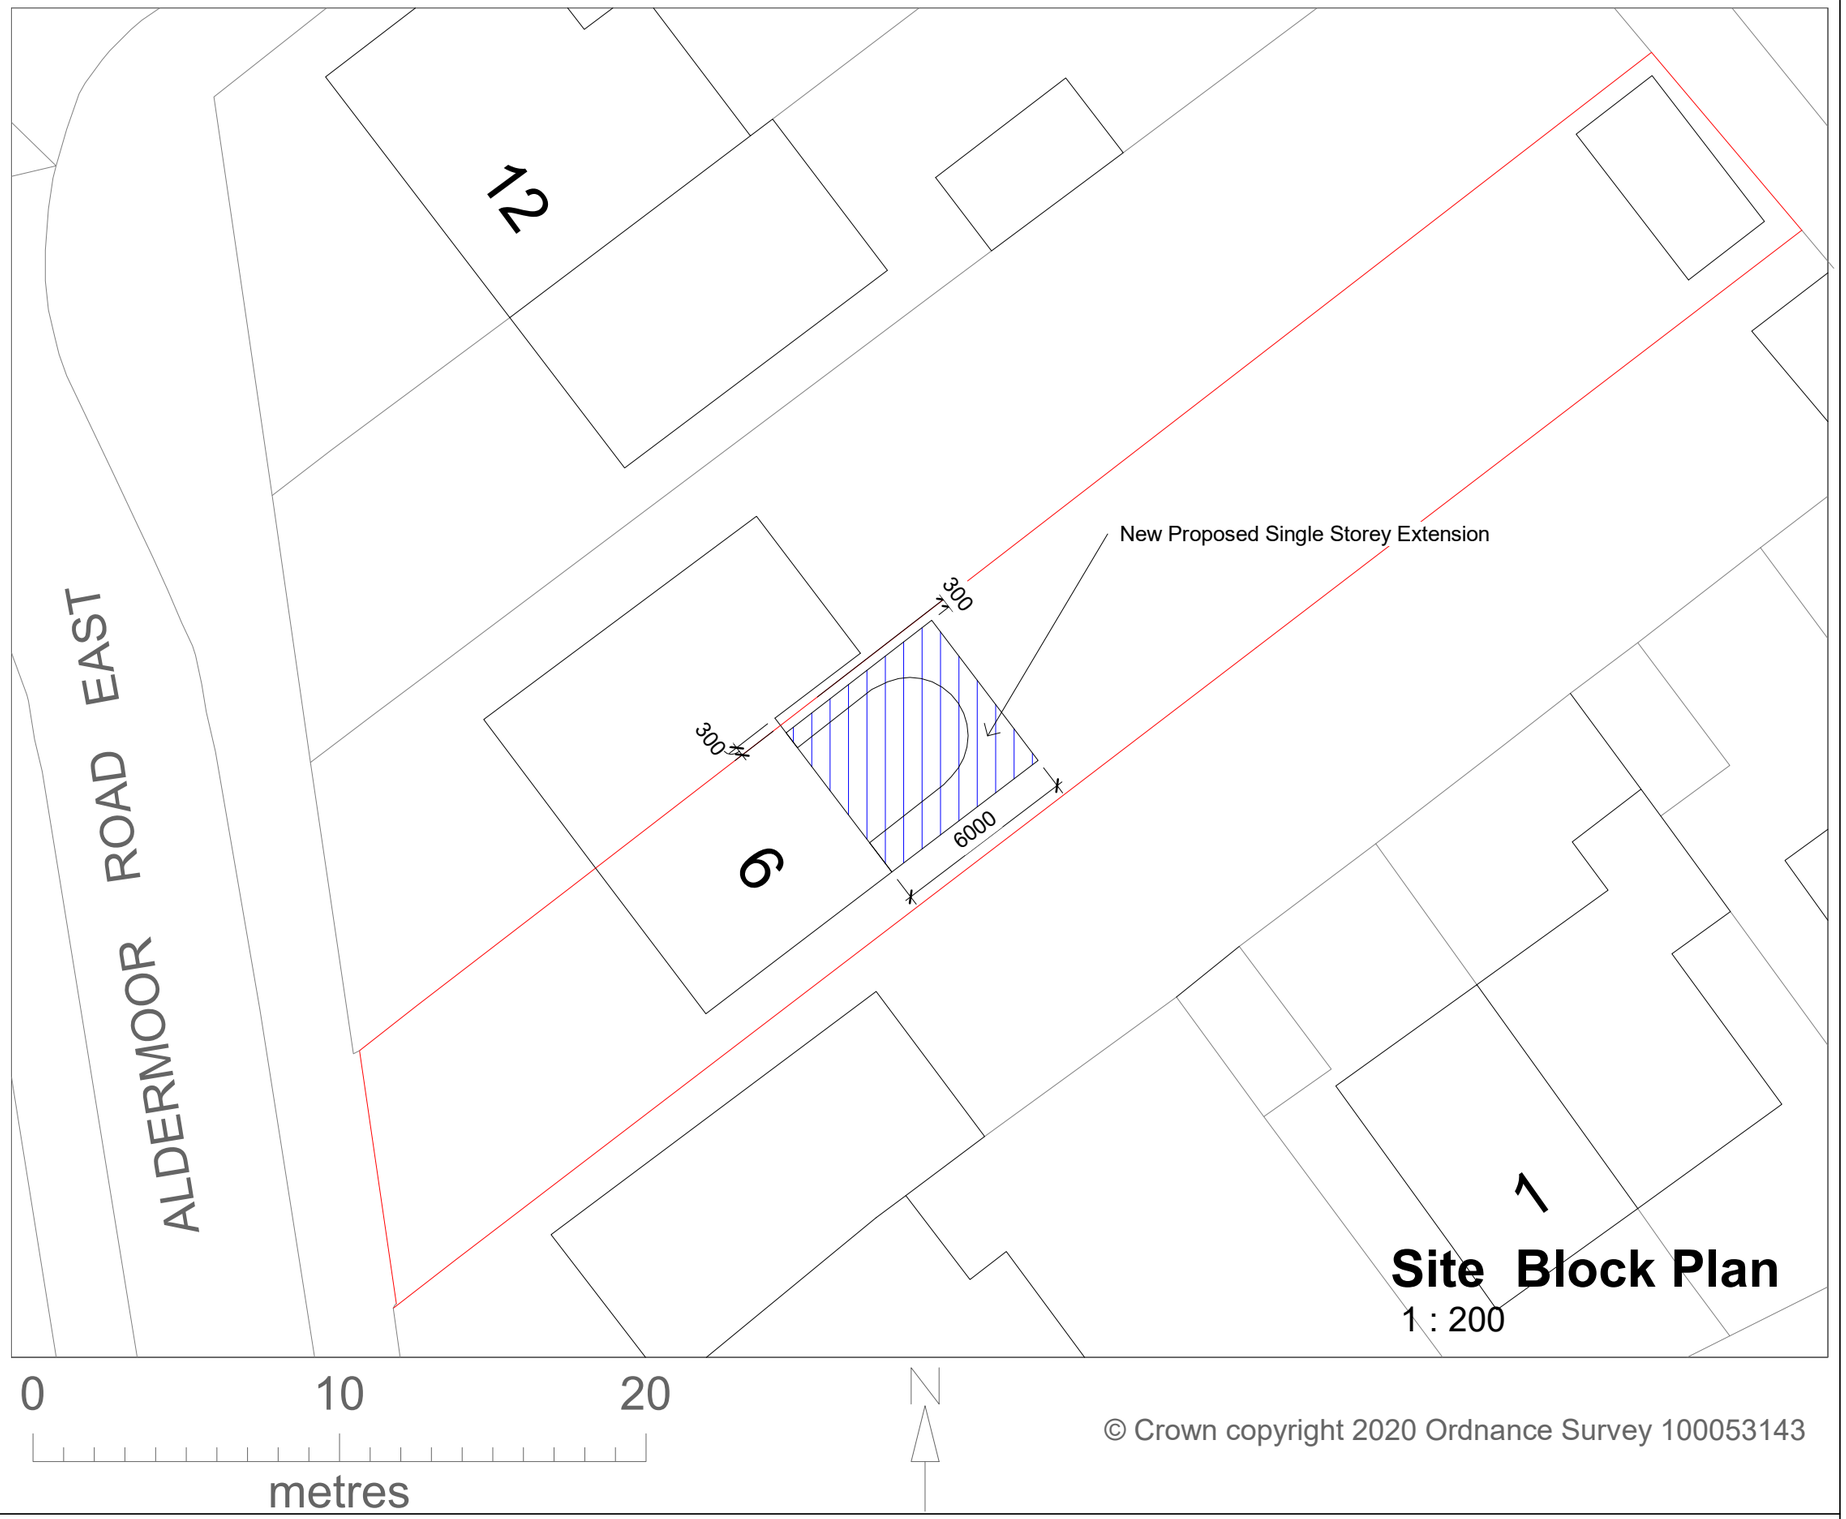


# Site Block Plan

1 : 200

© Crown copyright 2020 Ordnance Survey 100053143

Party Wall Act 1996: Party wall agreements are the responsibility of the client. Drawings are for planning purposes only, not construction. Check that this drawing is the latest/final revision. Any dimensions shown are subject to site surveys and all measurements are to be checked on site prior to any construction or manufacture.
All dimensions are in millimetres unless stated otherwise. This drawing is subject to copyright. Drawings can only be used for the purpose they were commissioned & single licence granted, with the express permission of PlanningWorld. Refer any discrepancy to PlanningWorld immediately. THIS PLAN HAS BEEN PREPARED FROM INFORMATION PROVIDED BY THE CLIENT & FROM ORDNANCE SURVEY PLANS AS SUCH SHOULD NOT BE RELIED UPON FOR ACCURACY OF SITE DIMENSIONS. The client is responsible for defining the correct boundaries & site ownership, PlanningWorld cannot be held responsible for subsequent Land disputes or any material loss when obtaining information from this plan. It is the responsibility of the client to wait for planning & building regulations approval before commissioning any works.

PlanningWorld PLANNING MADE EASY!

0 2 4 6 8m
1:200

PlanningWorld.co.uk

| CODE | STATUS | SUITABILITY DESCRIPTION | PURPOSE OF ISSUE |
|---|---|---|---|
| | | | |

PROJECT
6 Aldermoor Road East, Purbrook, Waterlooville PO7 5NG

SHEET
Site Location Plans

CLIENT
Mark Chadwick

| Date | Project number | Scale (@ A3) |
|---|---|---|
| 16/07/2020 | | As indicated |

Drawn by
Planning World

Checked by
NC

DRWAING NUMBER
A3-05

REV

16/07/2020 20:27:28