
This is a CADD drawing and may only be modified by hand in accordance with QA Procedure


NOTE: All dimensions to be checked on site prior to commencement of any work
*** DO NOT SCALE FROM THIS DRAWING***
Notify C.A. of any discrepancies before ordering materials.

No.


SECTION A-A | Scale 1/200

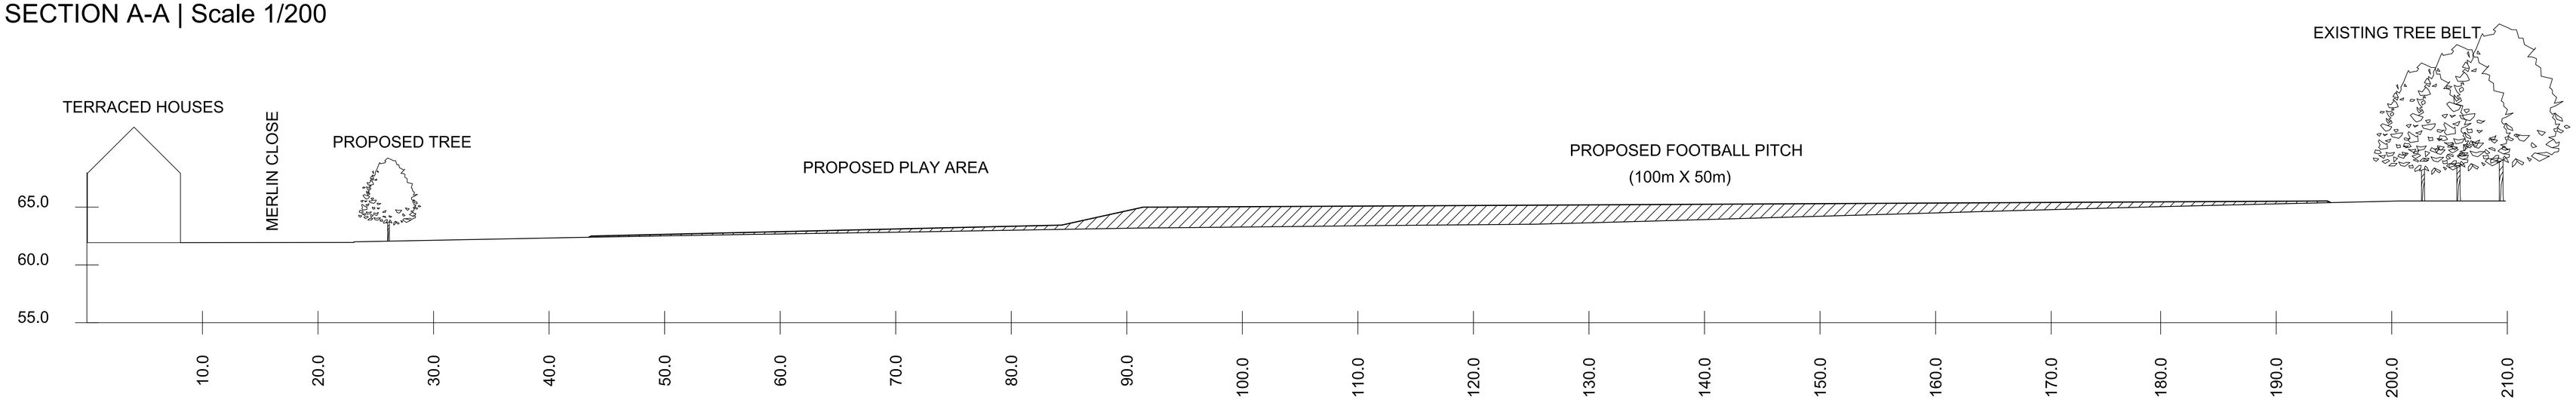


SECTION B-B | Scale 1/200

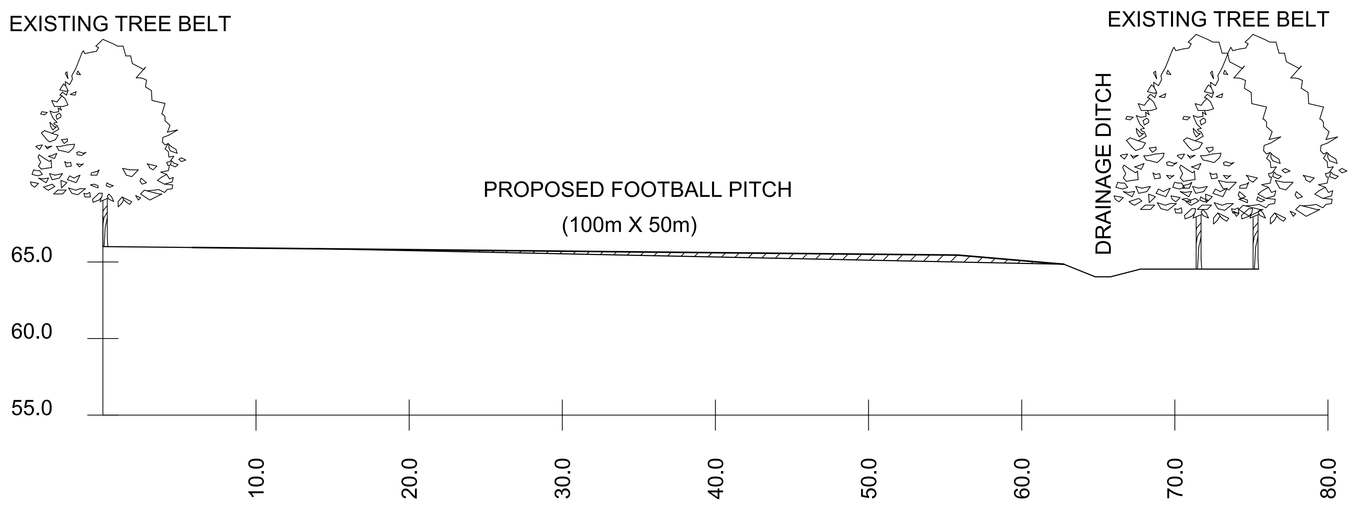

SECTION C-C | Scale 1/200

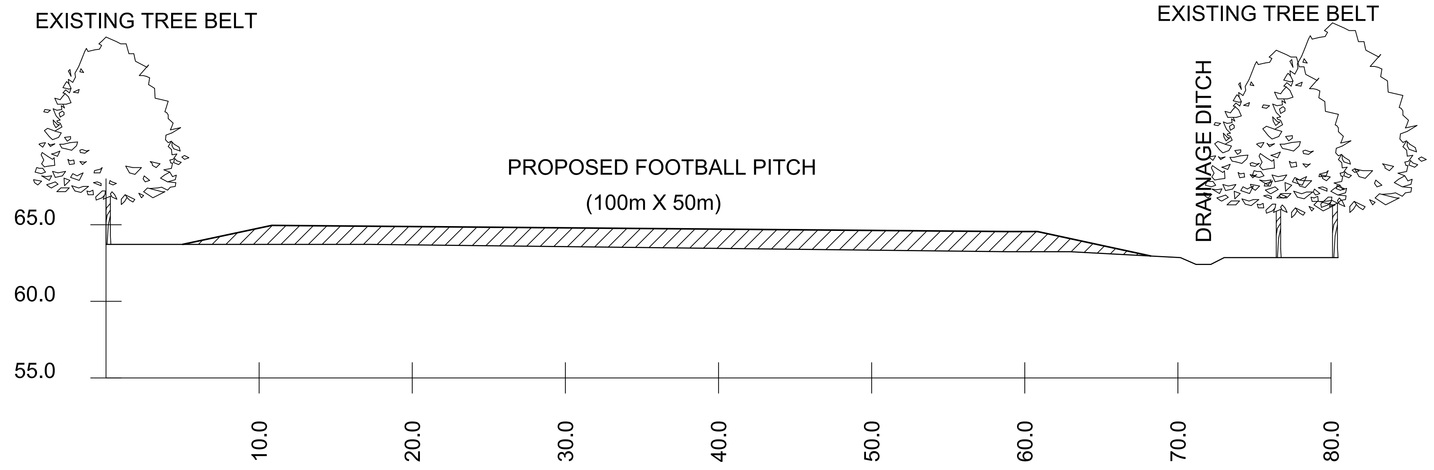

PLAN VIEW - SECTION LOCATIONS | Scale 1/500

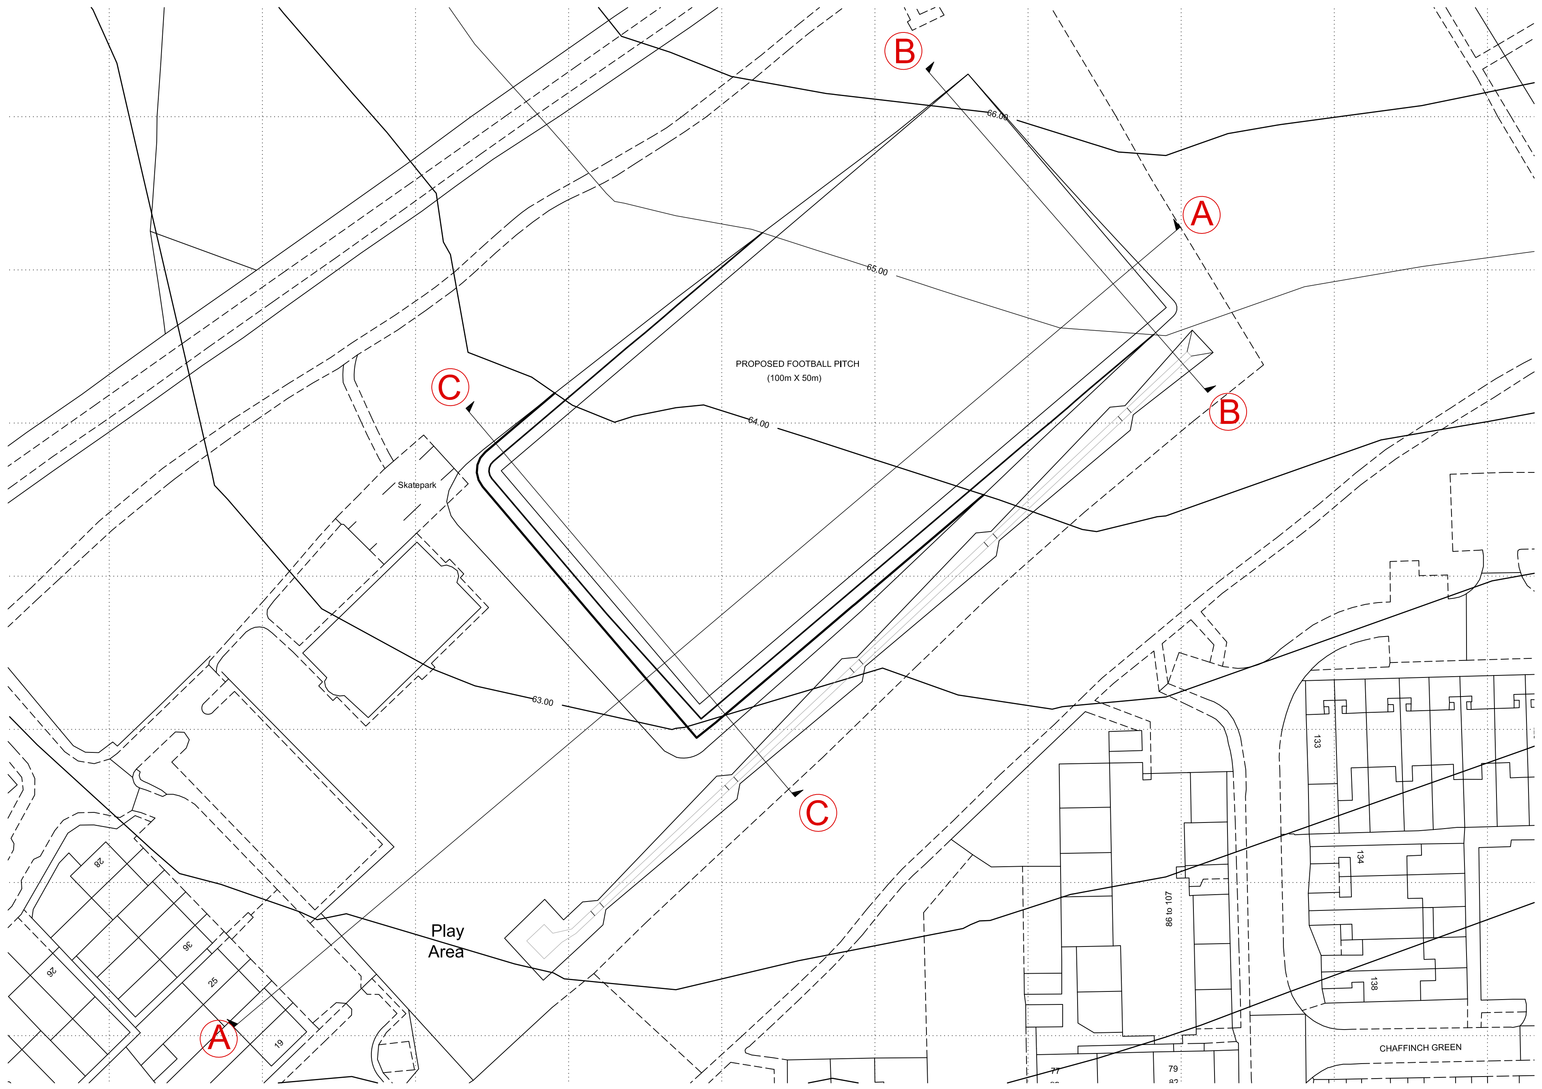

UPPER TERRACE 100x50m - PROPOSED FOOTBALL PITCH VOLUME ~9,000m3

LOWER TERRACE 40x32m PROPOSED SKATE PARK & PLAY AREA ~2,200m3

READ IN CONJUNCTION WITH DRAWING 2018-14-006

Rev	Date	Revision Details (Amended by:)	Approved by
A	May 20	Sections added (AKE)	VM

Project
HOBBY CLOSE FIELD
LAND REPROFILING
PROPOSALS

Drawing Title
SECTION

Date MAY 20 | Scale as shown @A0

JAMES HILL
Director

DEPARTMENTAL SECTION : Tel No: 023 9283 4092
LANDSCAPE ARCHITECTS: Susan Whitehouse Dip.L.A. M.L.I.

Design/Survey by	Drawn by	Checked by
HBC/AKE	AKE	VM

Drawing No
1650-LA-5401-A

SURVEY		DESIGN		WORKING DRAWING	
FEASIBILITY		TENDER		AS-BUILT	
INFORMATION		CONTRACT		A.I.	

© Copyright P.C.C. 2000

PCC A0 FRAME