


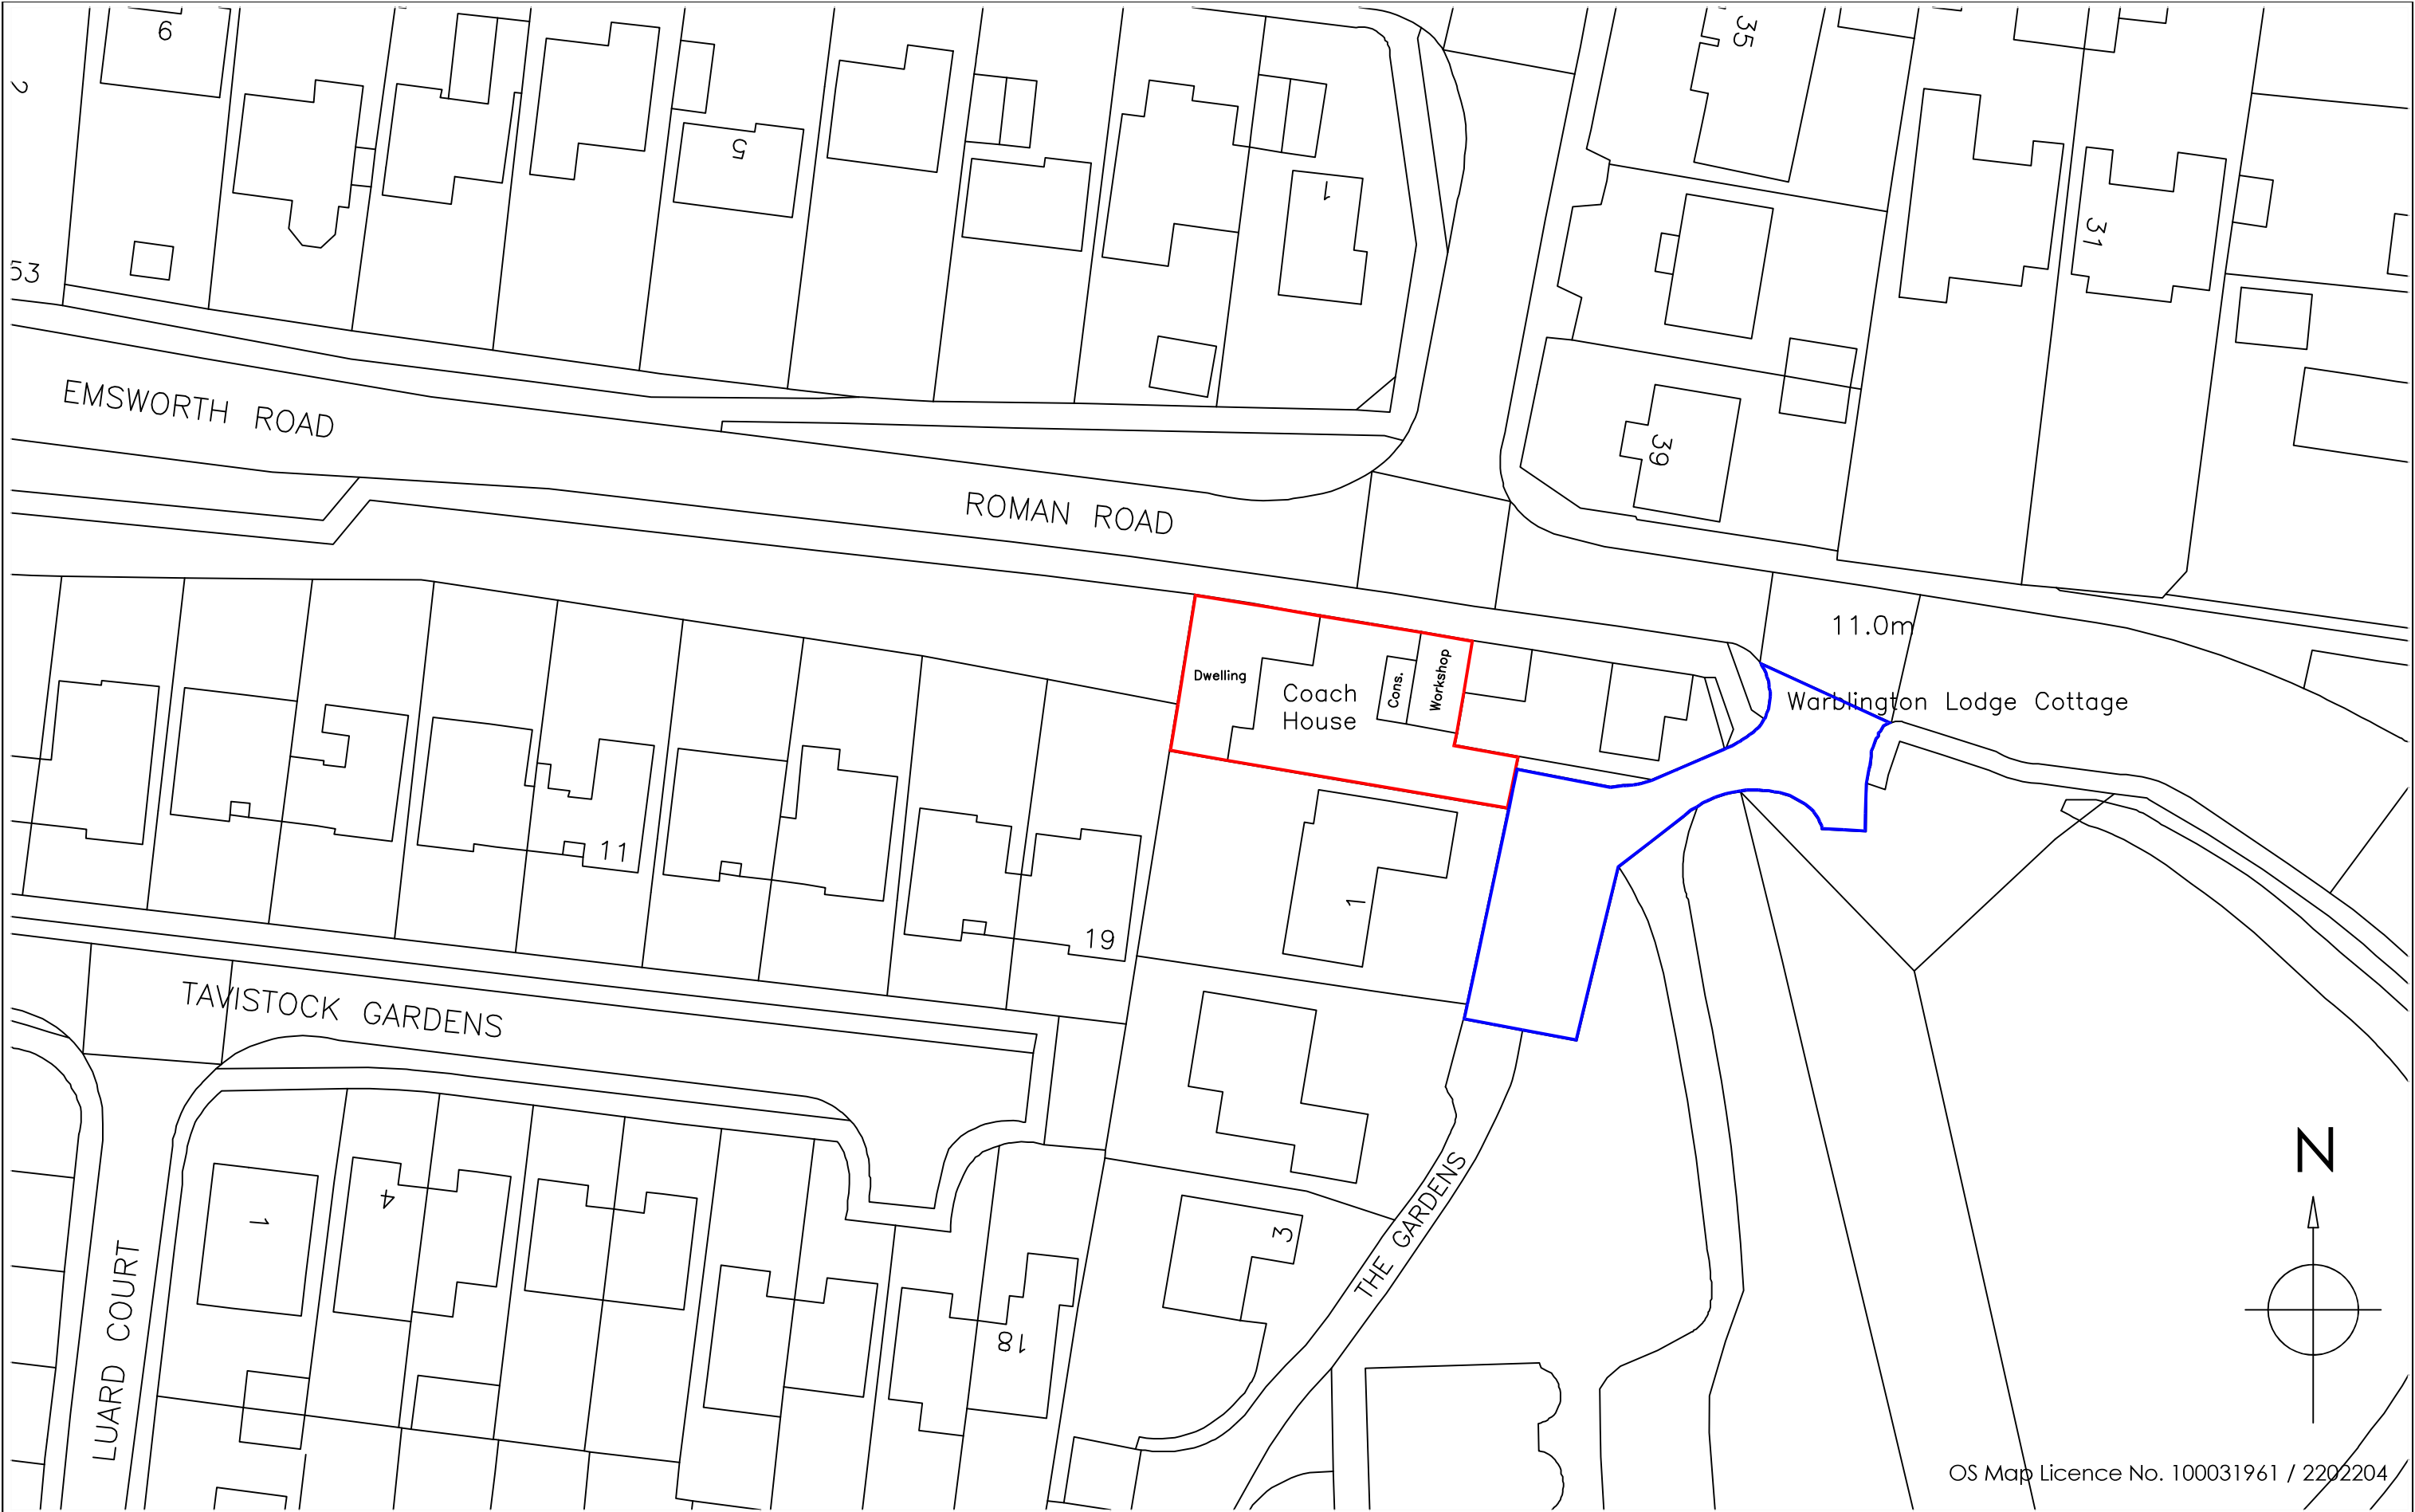

Copyright is reserved by GBS Designs and is issued on the condition that it is not copied or disclosed by or to any unauthorised persons without prior consent in writing from GBS Designs.

All dimensions to be checked on site

All structural elements to be specified by a suitably qualified structural engineer.

REV	DESCRIPTION	DRAWN	DATE
-	Initial design	GBS	18.11.19
A	Side wall to extension altered	GBS	16.12.19
B	Both side walls made solid and all glass roof introduced	GBS	27.01.20
C	Change to existing wall inside new conservatory	GBS	03.02.20

Scale Bar

0 5 10 15 20 25

Drawing Ref	
COAHSE 08	
Scale at A1	Scale at A3
N/A	1:500
Date	
18 NOV 2019	
Drawn by	
GBS	

Drawing Title

The Coach House,
The Gardens,
Warblington,
Havant,
Hampshire,
PO9 2XH.

CAD - ARCHITECTURE - DESIGN

6 Shillinglee Waterlooville
Hampshire PO7 5RW

Tel 023 9225 8315
www.gbs-designs.co.uk