



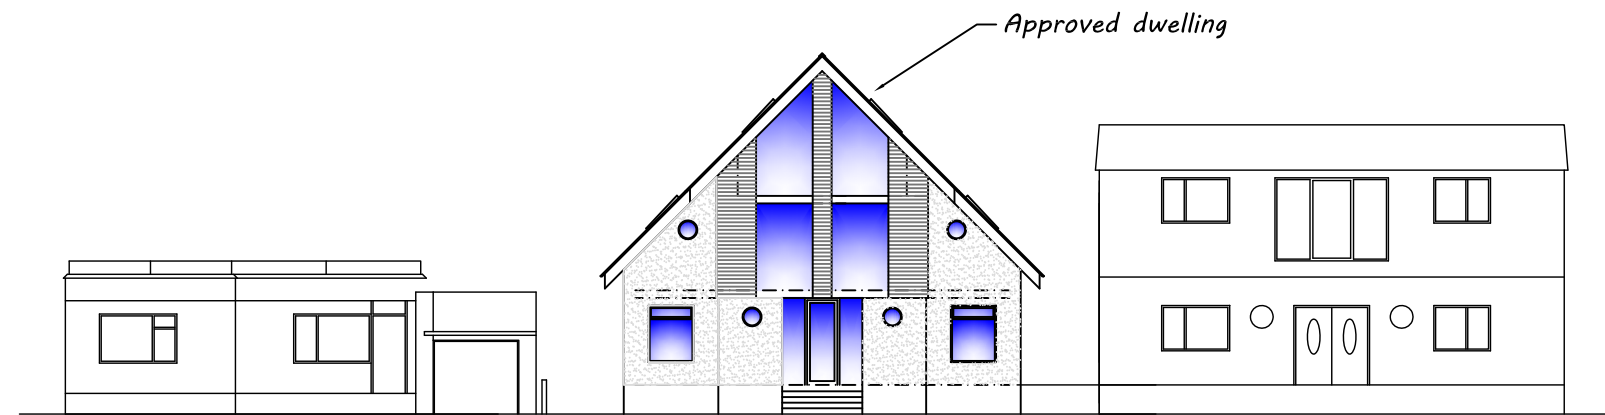

Street Scene as Approved

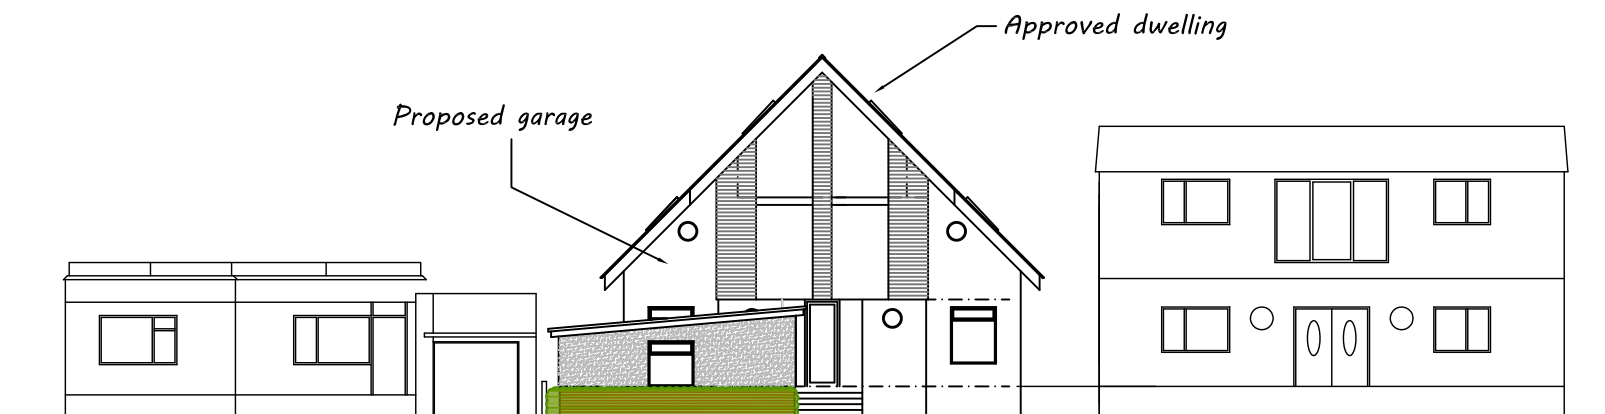

Street Scene as Proposed



Architectural & Civil Engineering Design
143 Station Road, Liss, Hants. GU33 7AJ
Tel 01730 894988
e-mail: enquiries@acedesigns-ltd.co.uk
www.ace-designs.co.uk

Job Title	Proposed detached garage at 4 Bembridge Drive, Hayling Island
Drawing Title	Street Scenes

Client	Mr & Mrs Adams-Madgwick
--------	-------------------------

Scale	1:200 @ A3	Date	May 2020	Designed	GG
Drawn	EV	Checked	GG	Approved	
Job No	190103	Drawing No	190103/205	Rev	A