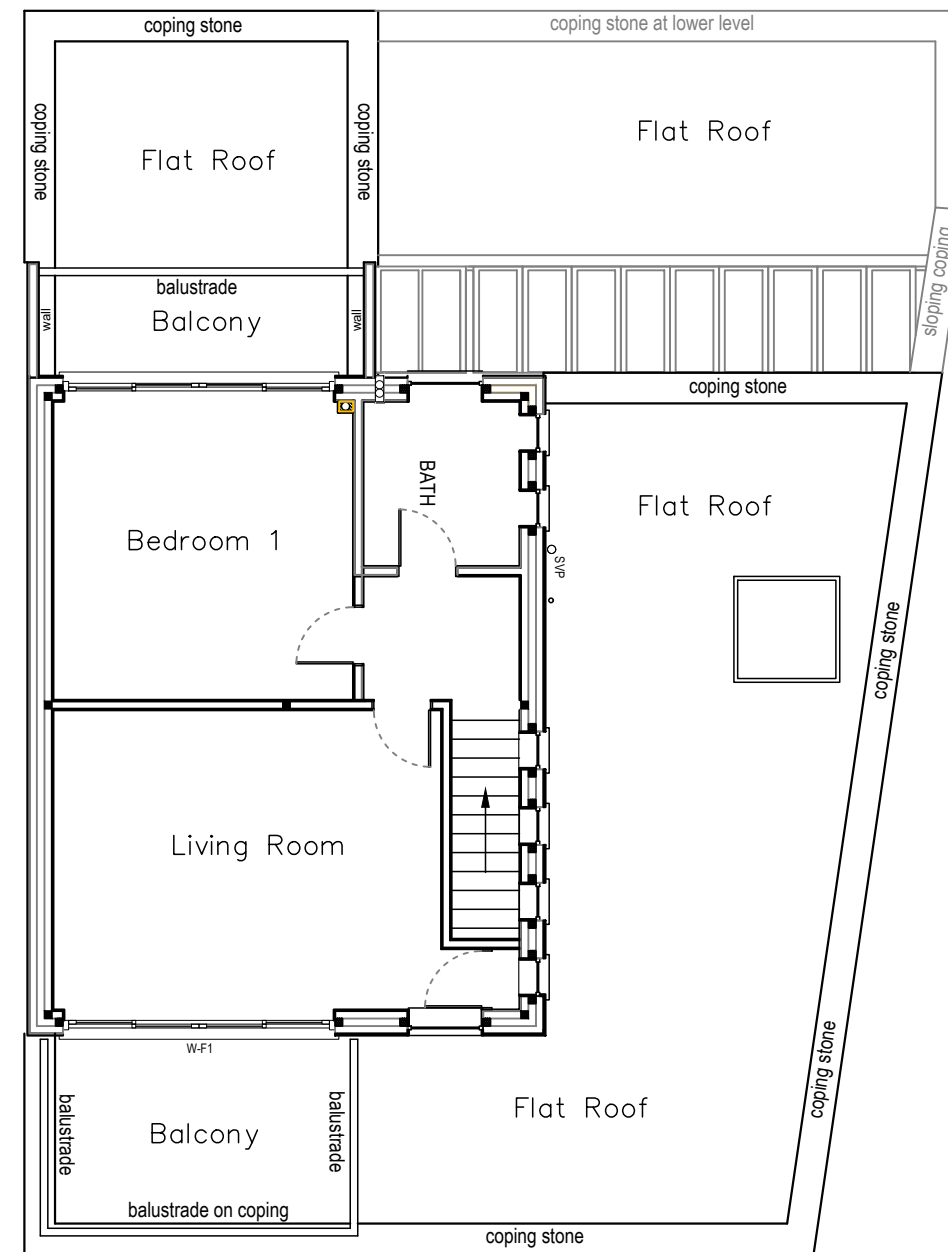
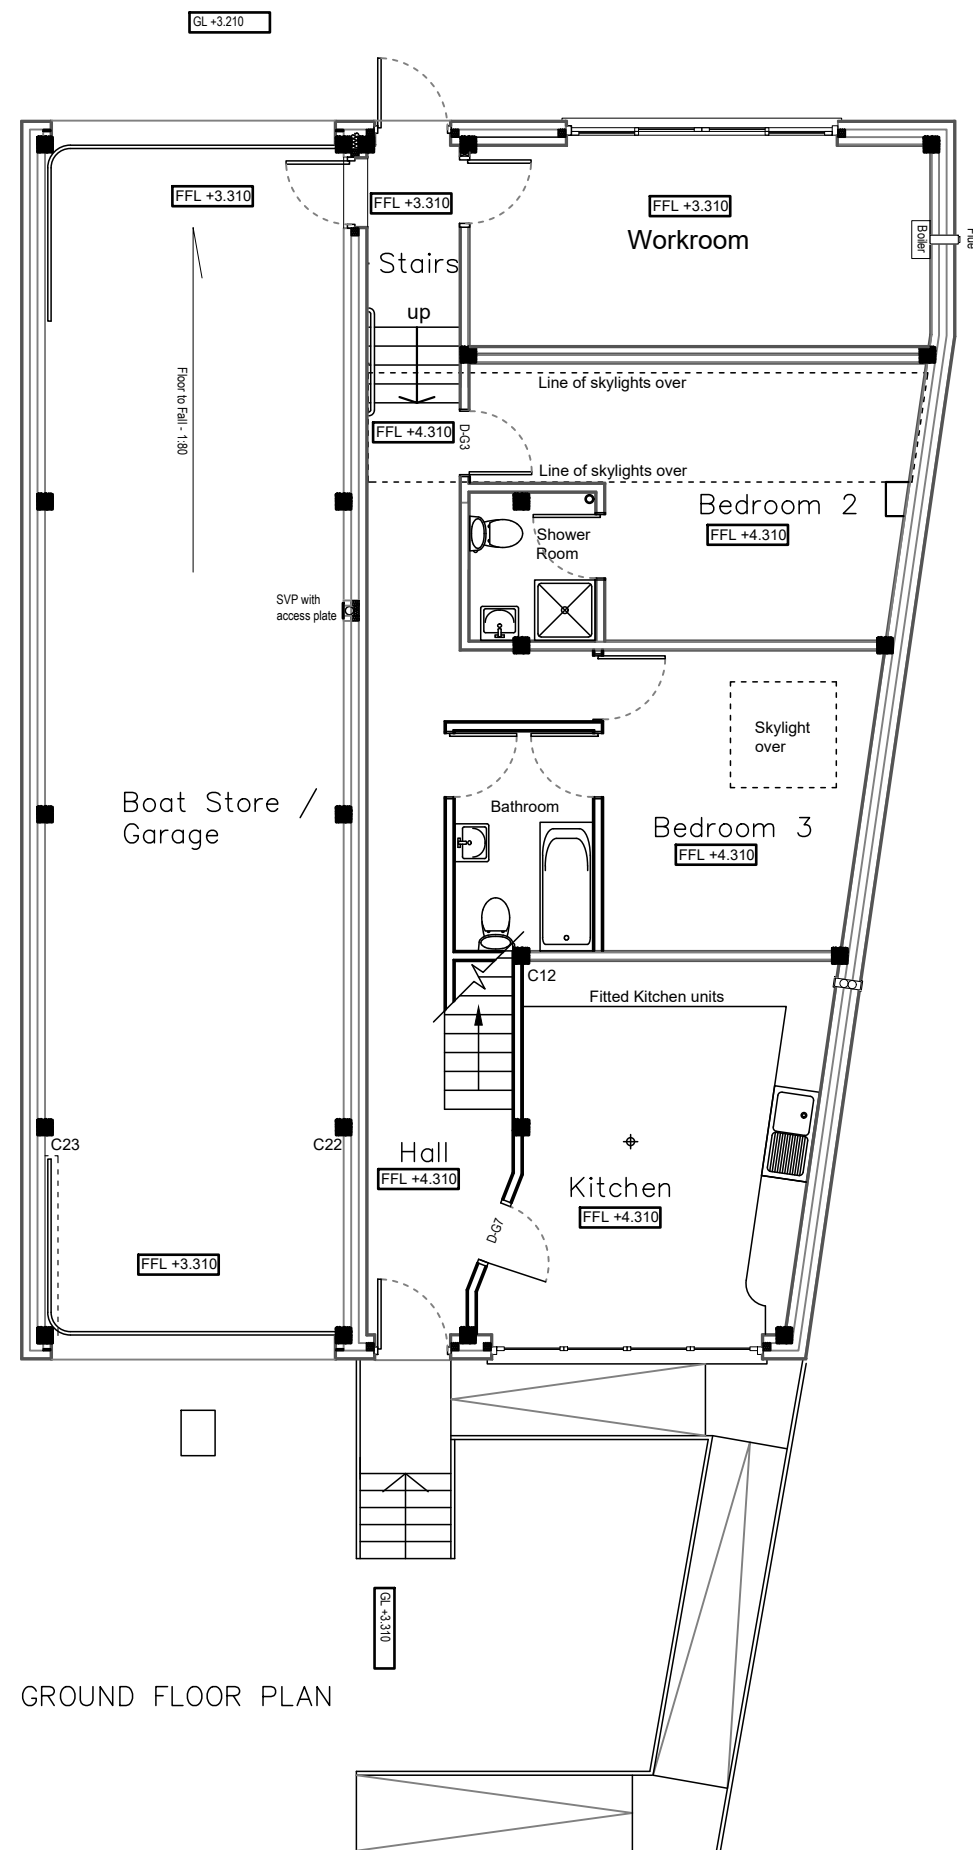


Existing Floor Plans

Spindrift,
Ferry Road,
Hayling Island,
PO11 0DG

Revisions

a) Note/Date/Initial

b)

c)

d)

CAD
Critchley Architecture And Design Ltd.
Contact: 02392 474 919 | info@caad.online
The Old Brewery, 15E South Street, Havant, PO9 1BU

Scale A1=1:25, A3=1:50
 Drawn PWP/SAR
 Date 15/11/18

18105-201⁰