




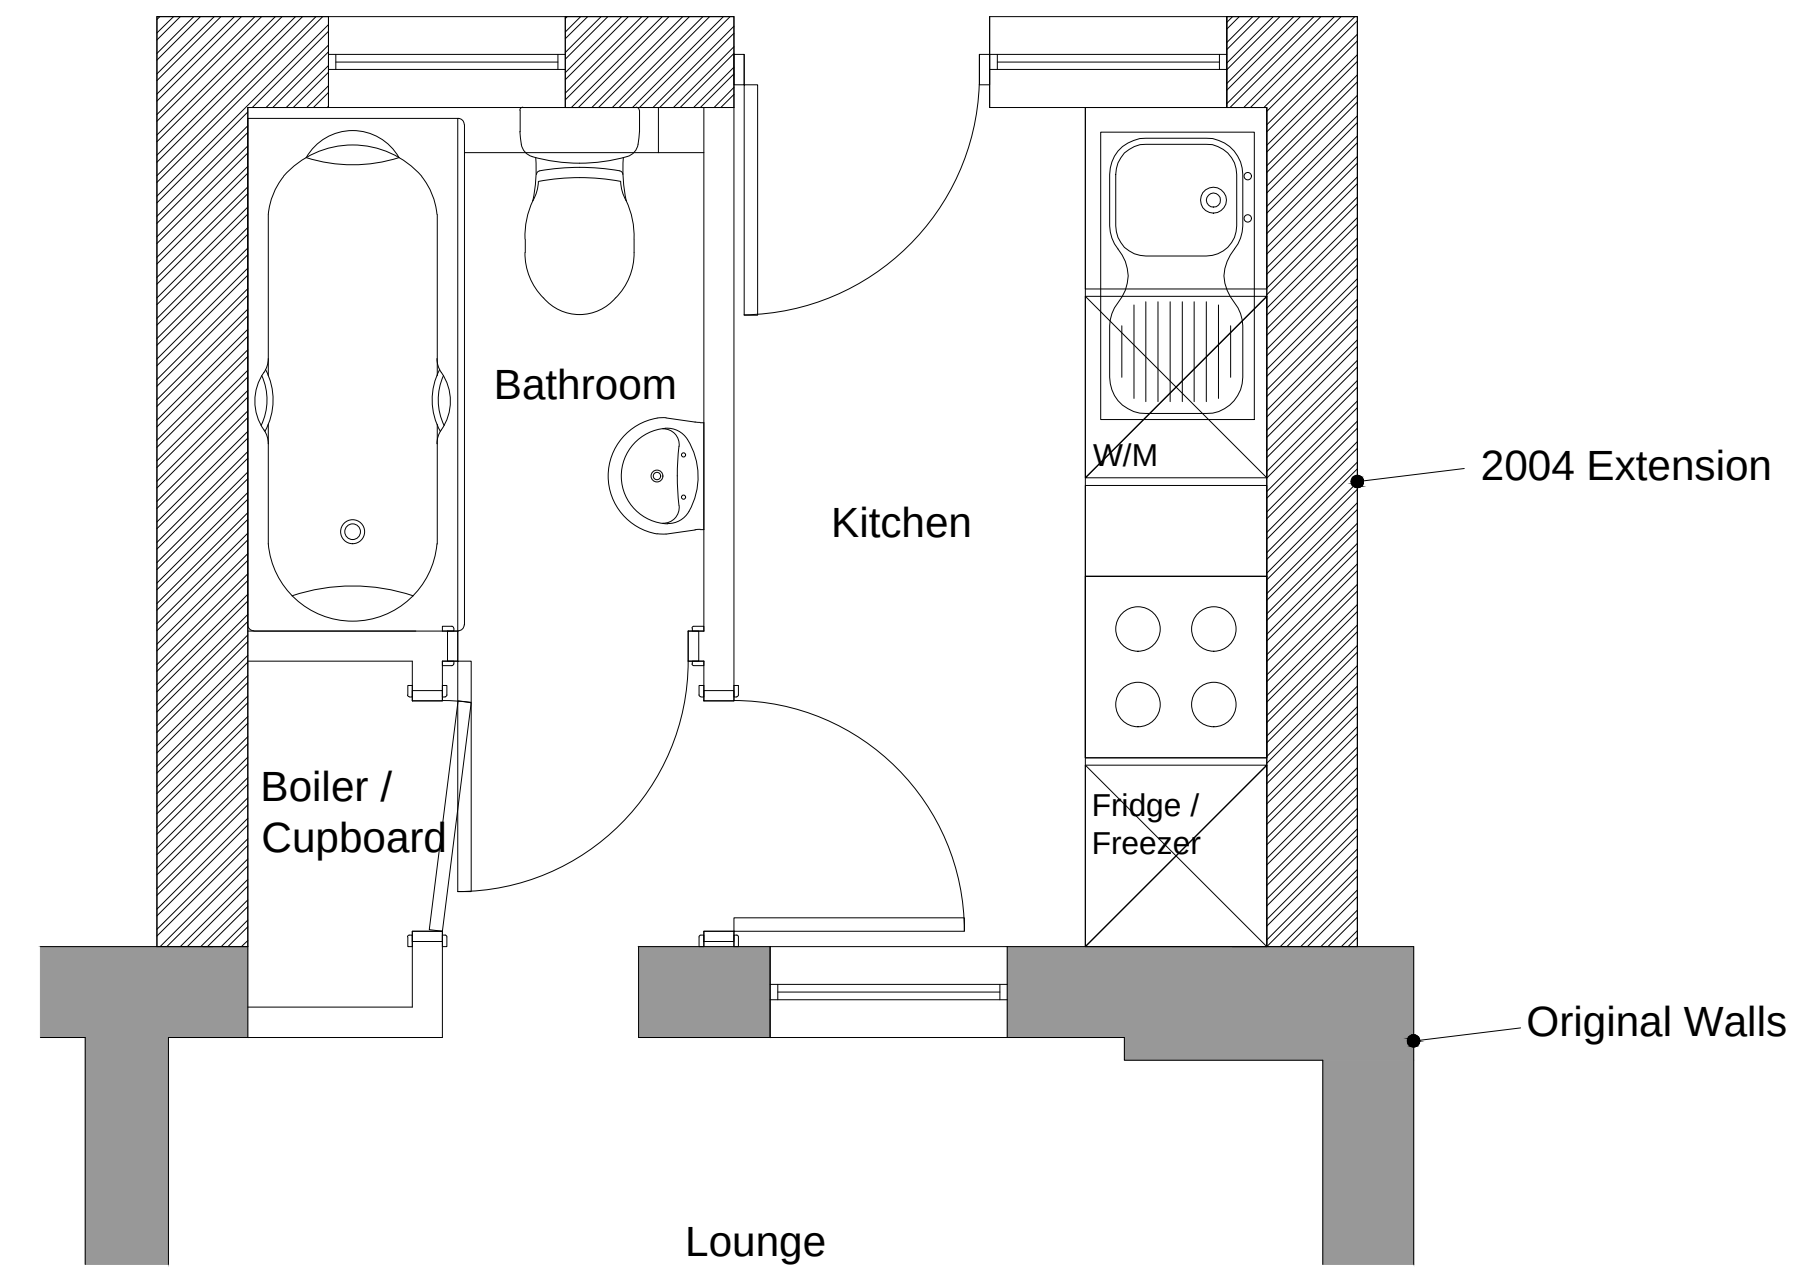

Existing Floor Plan

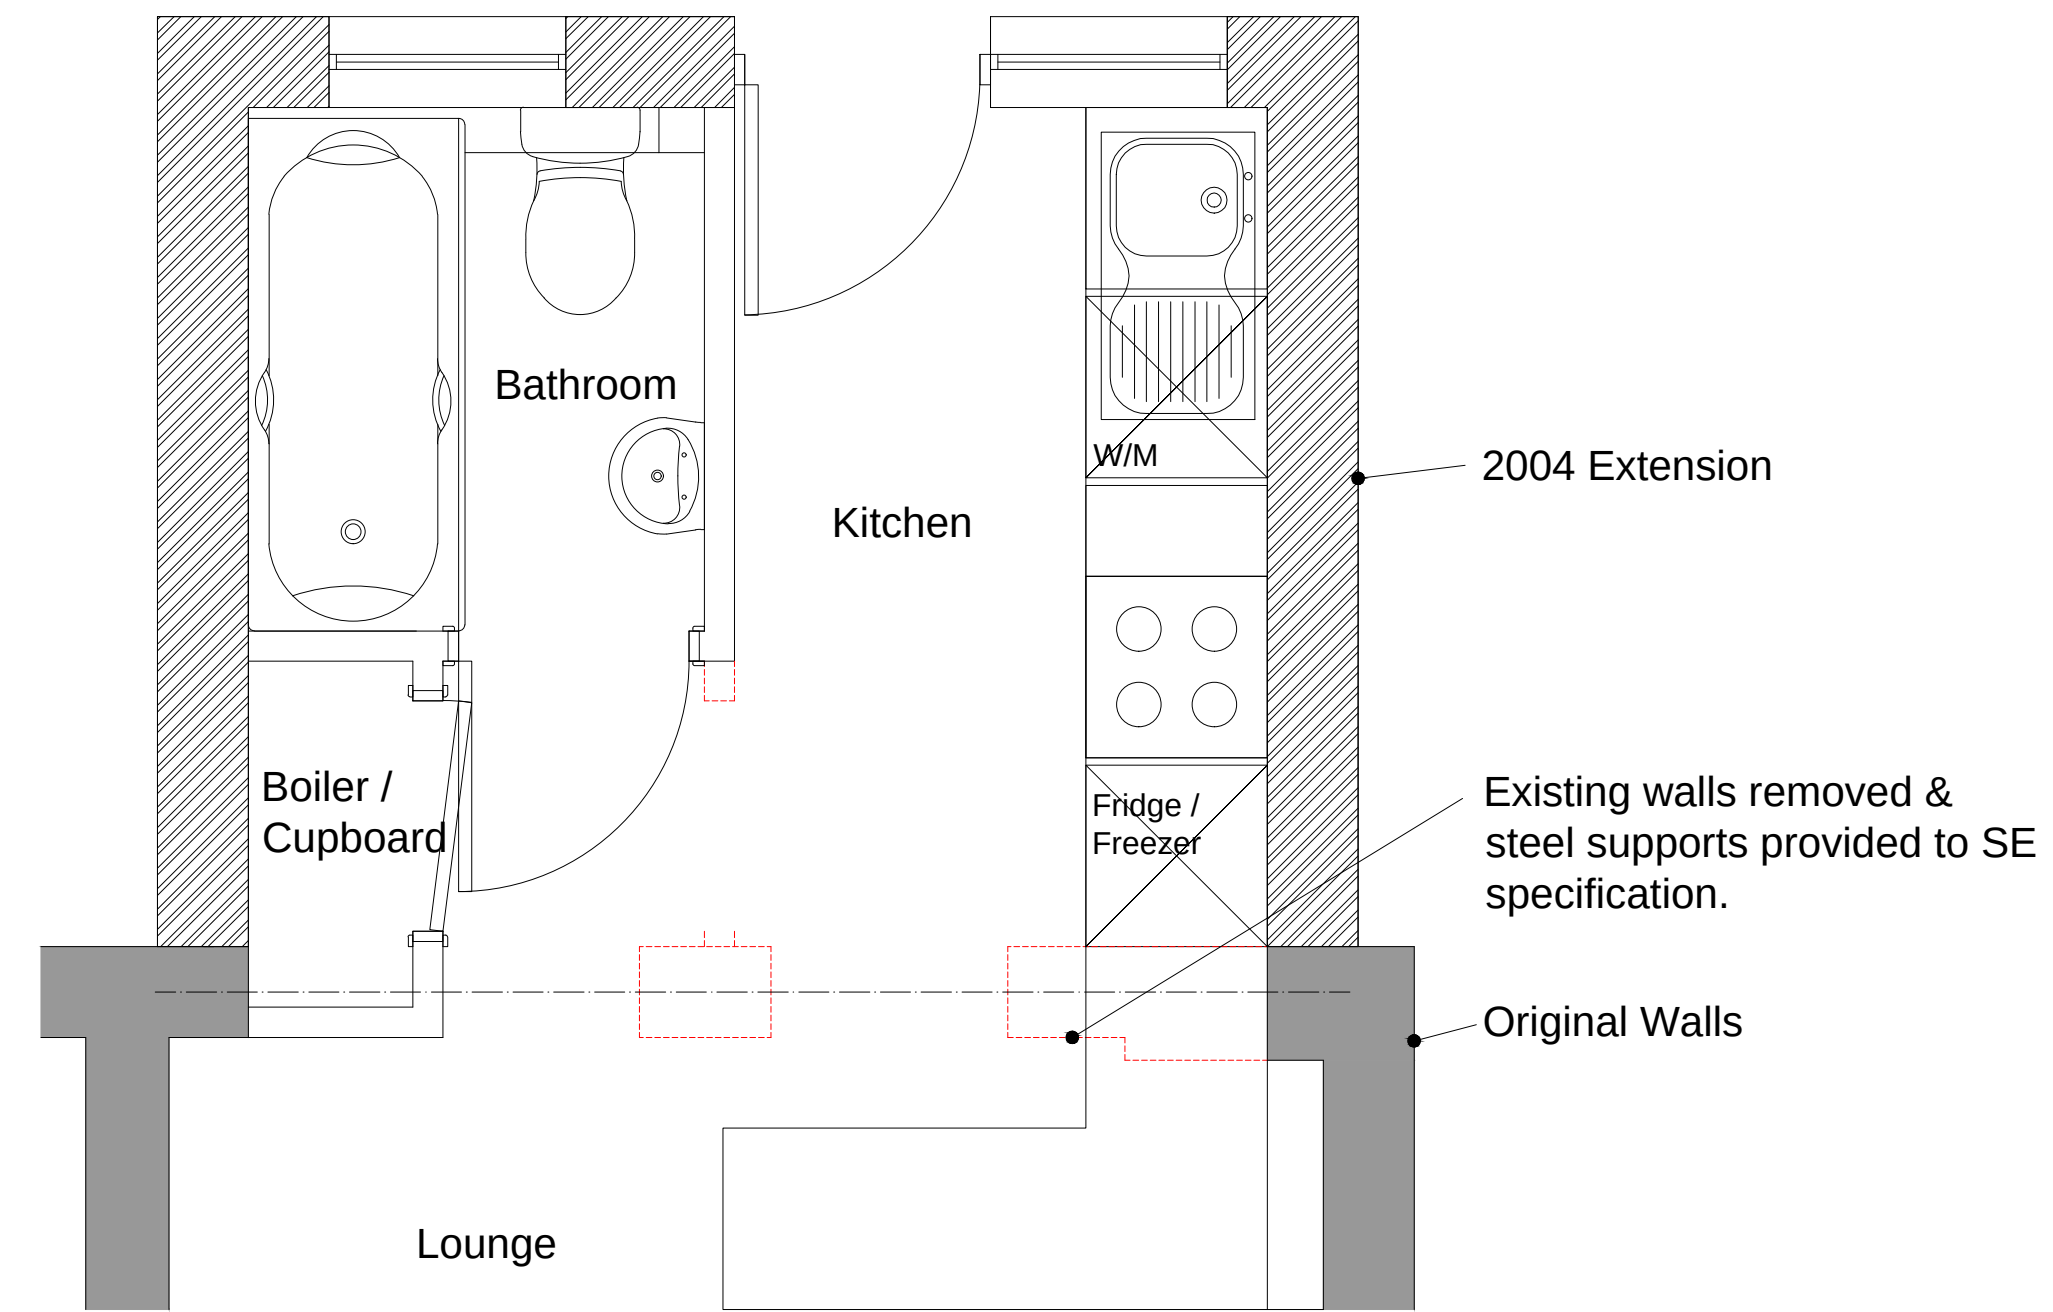

Proposed Floor Plan - Existing wall removed to allow for a more user friendly size kitchen

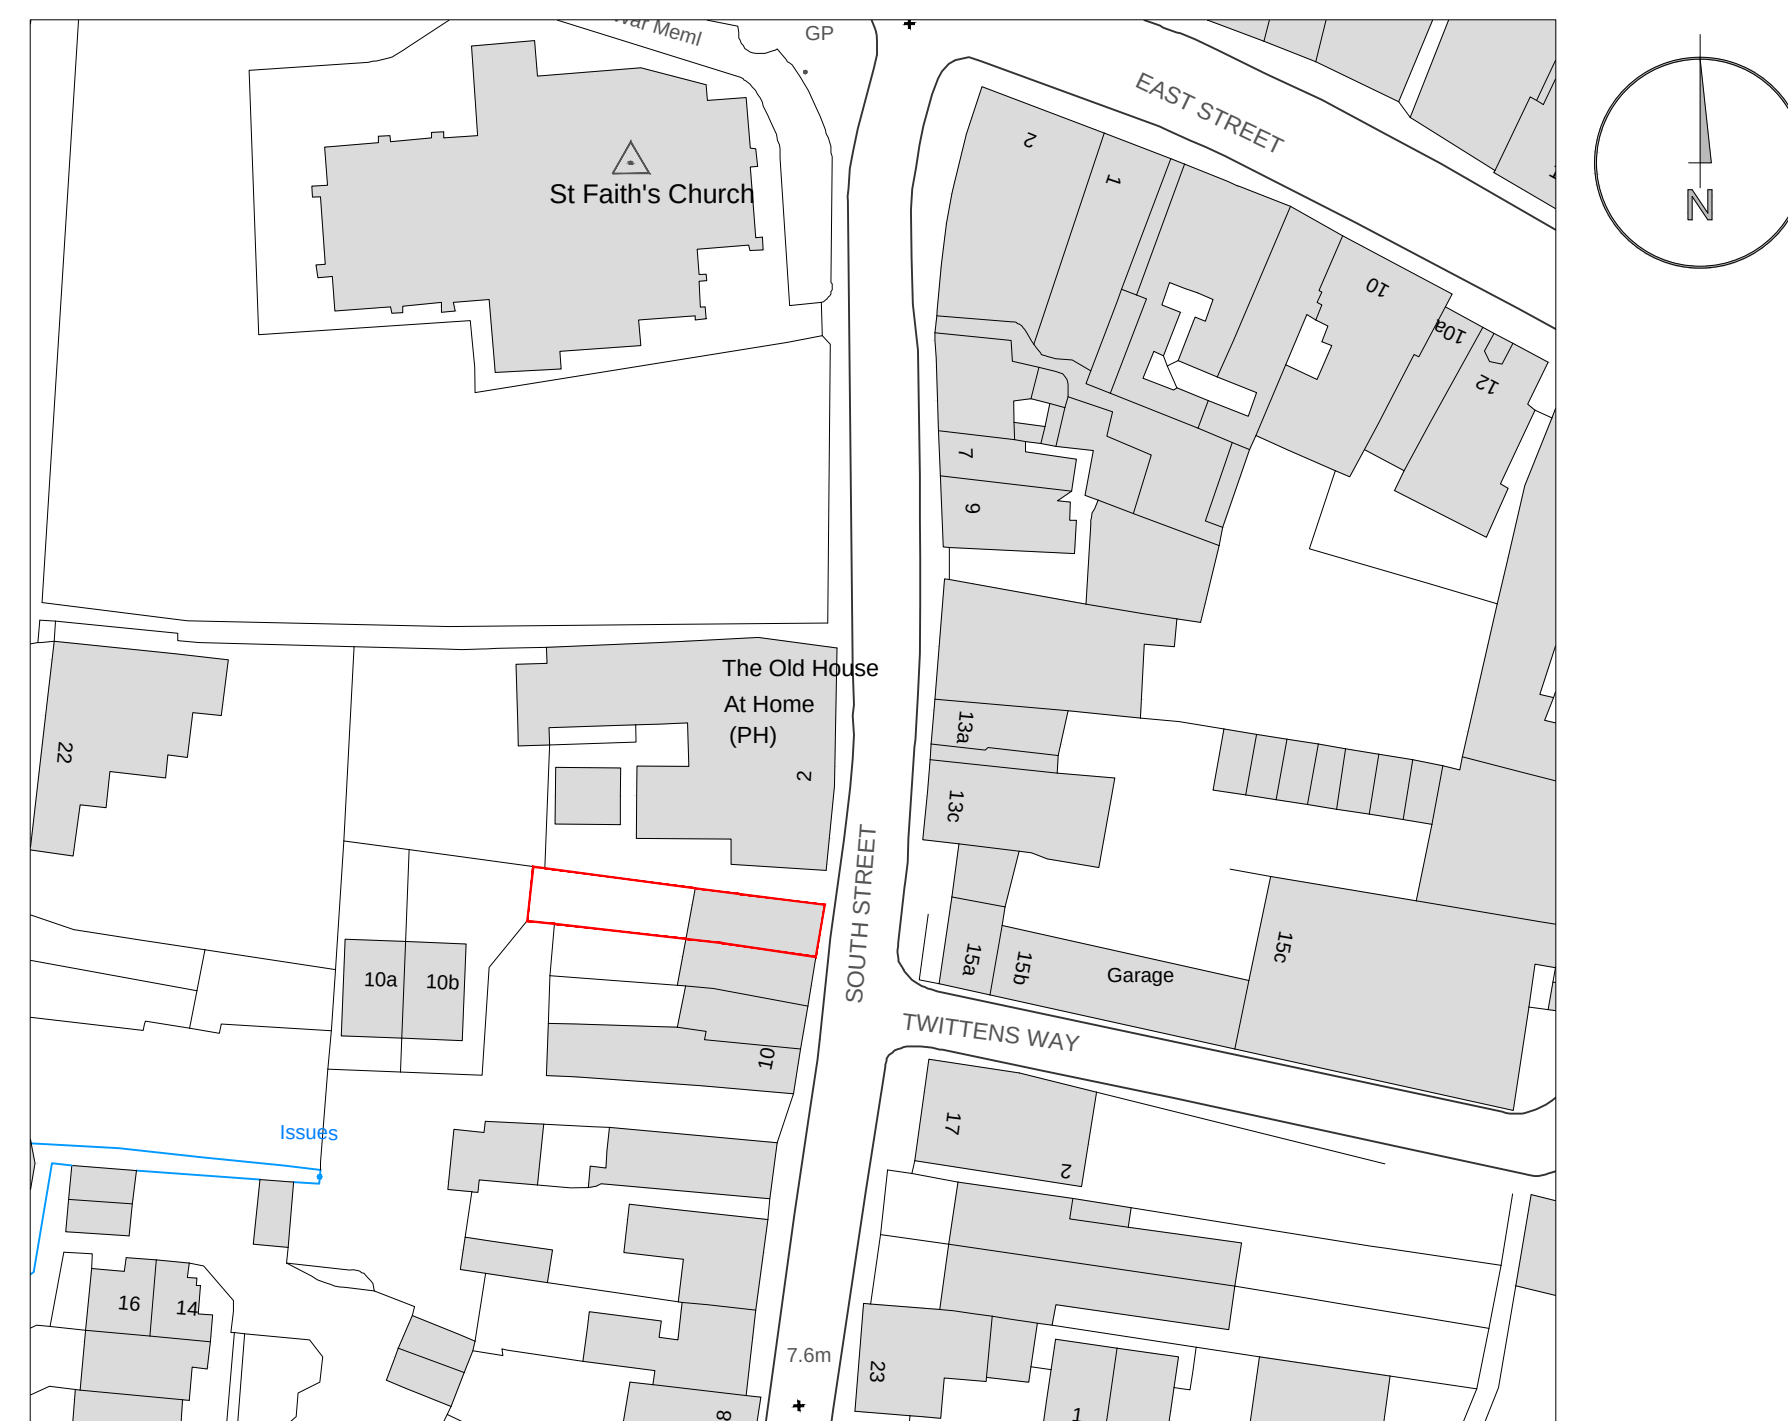

Location Plan 1:1250 @ A3 (1:625 @ A1)



Rev A - Street names added - 19-09-19

detail
Rear Wall Removal
4 South Street, Havant
Existing & Proposed Plans

a1 scale	a3 scale	4SS2019-PD101	rev
1:25	1:50		A