
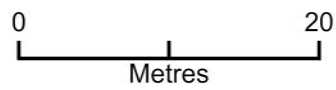


150 Greenfield Crescent PO8 9EN

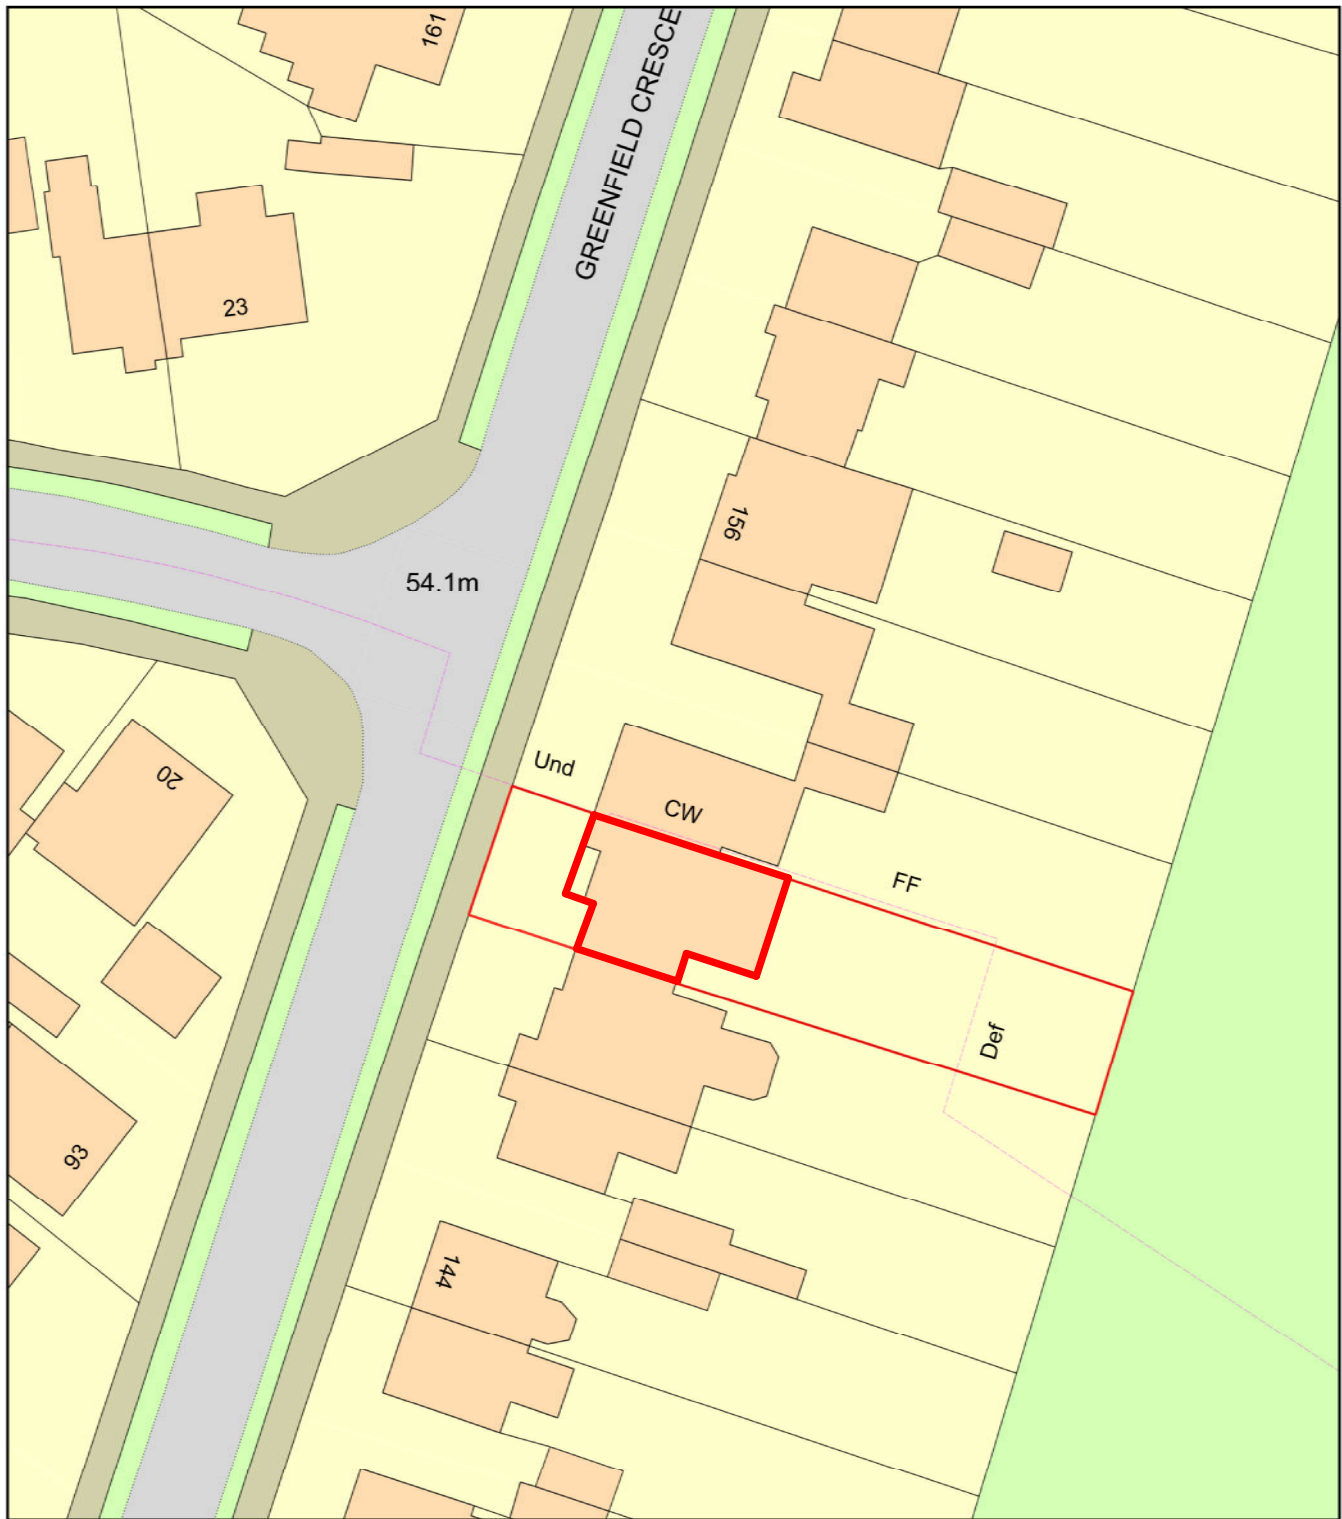

Plan Produced for: Parkers Design
Date Produced: 30 Aug 2020
Plan Reference Number: TQRQM20243214926774
Scale: 1:500 @ A4

© Crown copyright and database rights 2019 OS 100042766

1:500	☐	☐	☐	☐	☐	☐	☐	☐	☐	100
1:200	☐	☐	☐	☐	☐	☐	☐	☐	☐	20
1:100	☐	☐	☐	☐	☐	☐	☐	☐	☐	10
1:50	☐	☐	☐	☐	☐	☐	☐	☐	☐	5



PROJECT 150 Greenfield Crescent PO8 9EN	CLIENT Davies			
	Date	Issue Date	Scale (@ A3)	
SHEET Block Plan	Drawn by	SW	DRAWING NUMBER P106	REV
	Checked by	SR		