


13 Warfield Crescent, Waterloooville

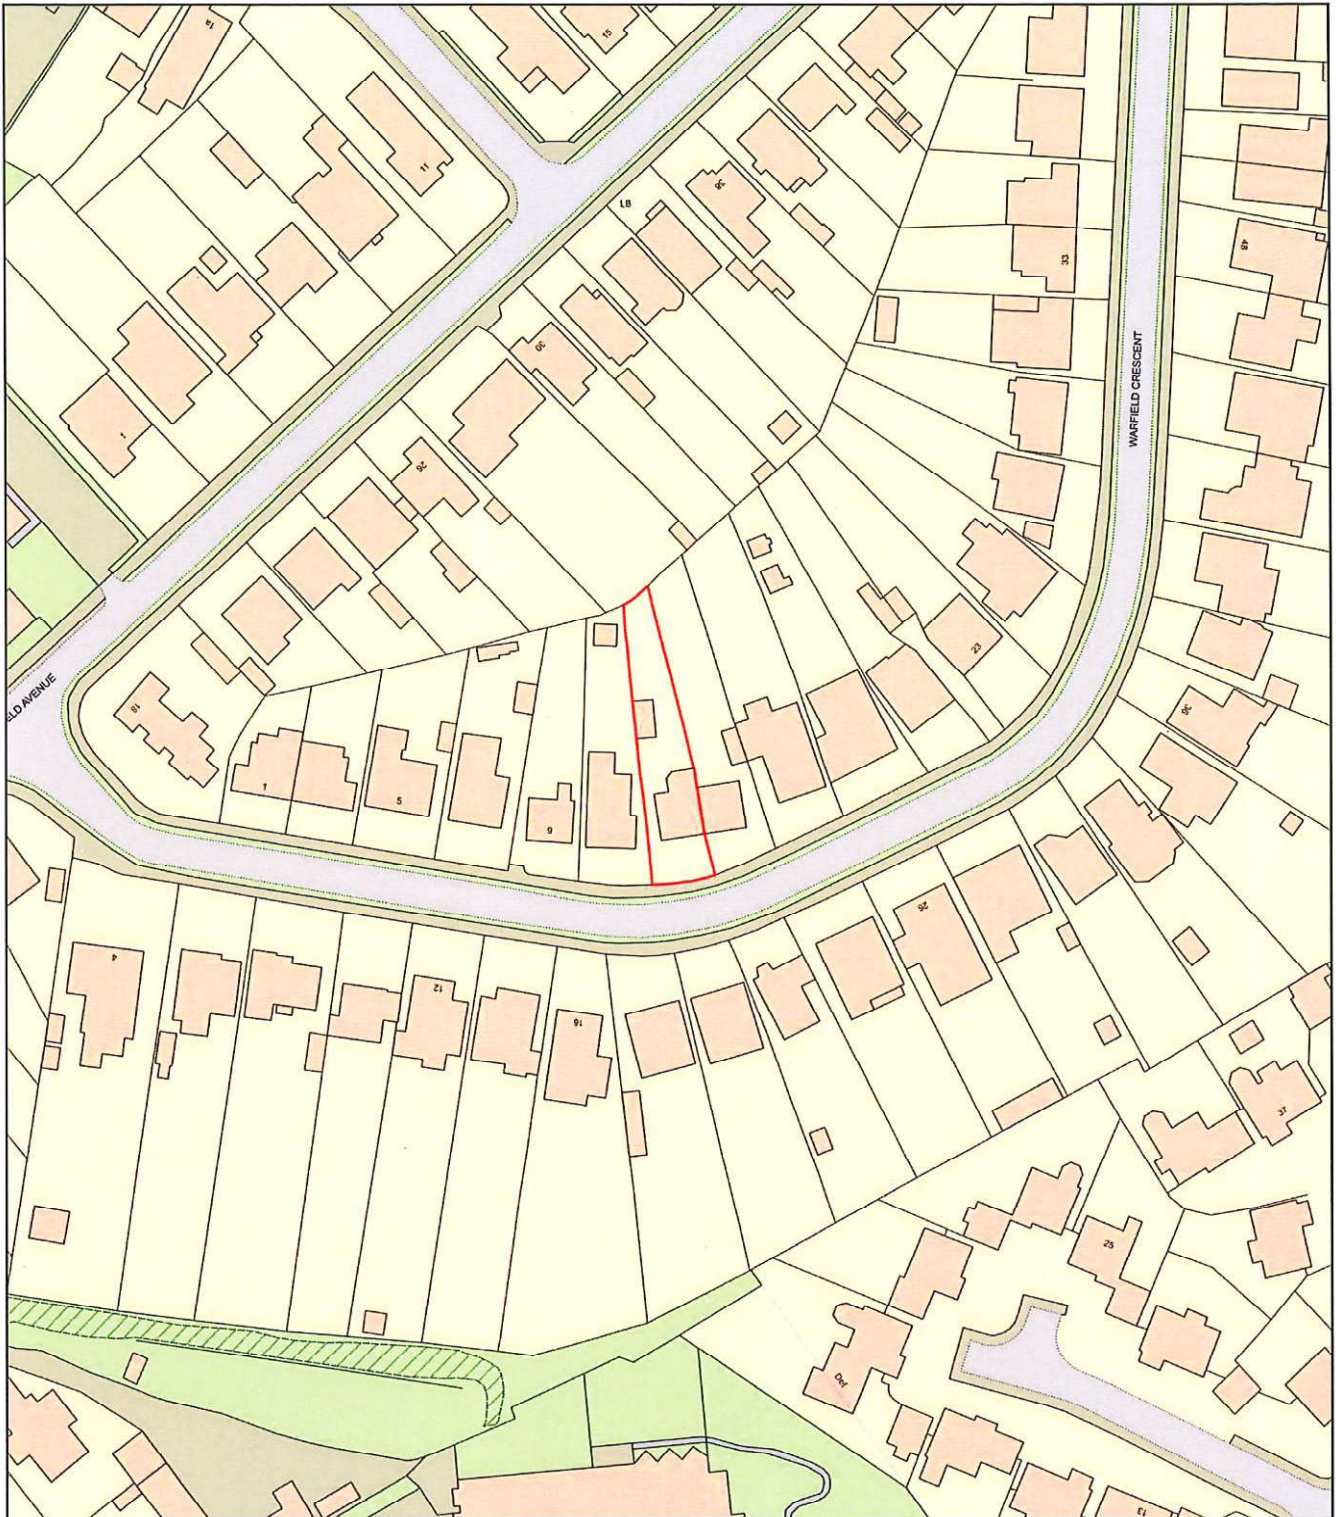

0 50
Metres



Plan Produced for: Thorns Young Architectural

Date Produced: 02 Sep 2020

Plan Reference Number: TQRQM20246131443918

Scale: 1:1250 @ A4