


COPYRIGHT ©
Details of this drawing are the copyright of Inspire Design Ltd and must not be reproduced or copied without prior written consent.


REVISIONS		
Rev	Description	Date
-	-	-

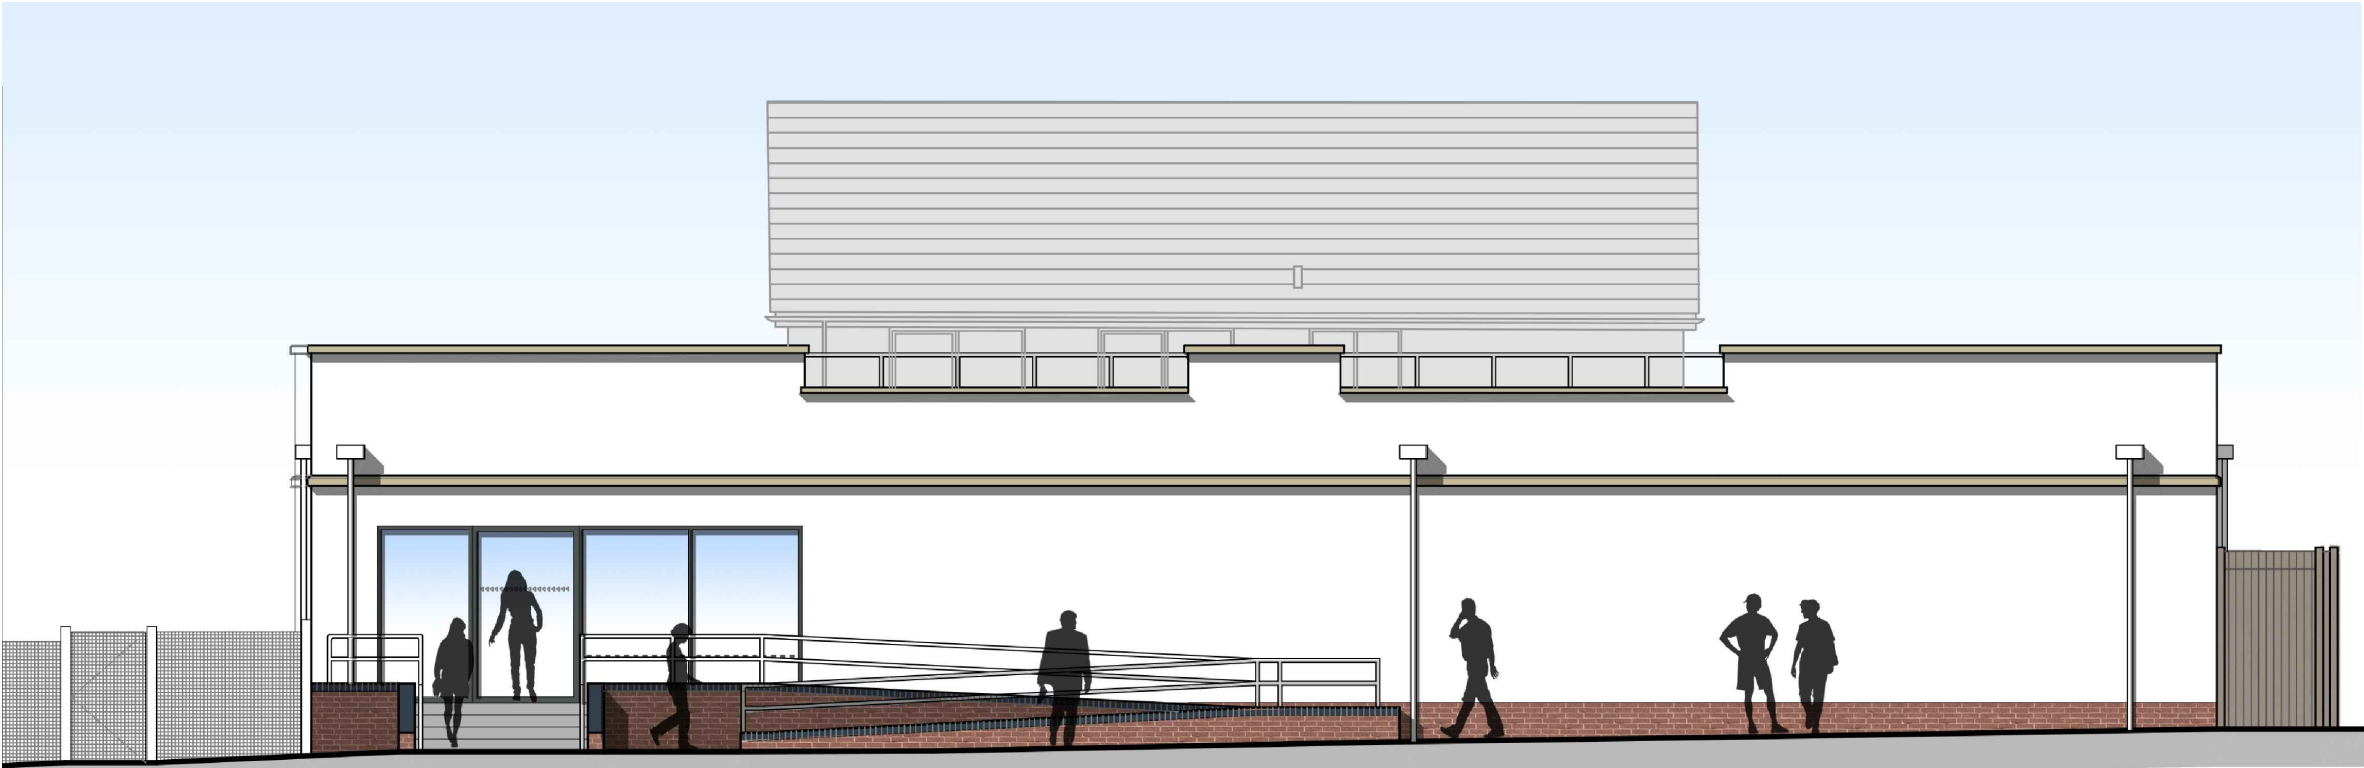

PROPOSED ENTRANCE ELEVATION (NORTH-EAST)



PROPOSED SIDE ELEVATION (SOUTH-EAST)

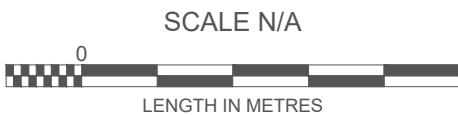

PLANNING ISSUE



☒ 10 Ty Nant Court, Morganstown Cardiff, CF15 8LW. T:- 029 2022 7926
☐ Venture House, 2 Arlington Square, Downshire Way, Bracknell, RG12 1WA. T:-02031 378079

Project
HAVANT
BEDHAMPTON RD PO9 3PT

Draw Title
STAGE 3
PROPOSED ELEVATIONS - COLOUR
SHEET 1 OF 2

Date
04/04/20

Job No
163094

Scale(s)
NTS @ A3

Type
AP

Draw No
40

Revision
-

Checked By
[Signature]

Drawn By
[Signature]