
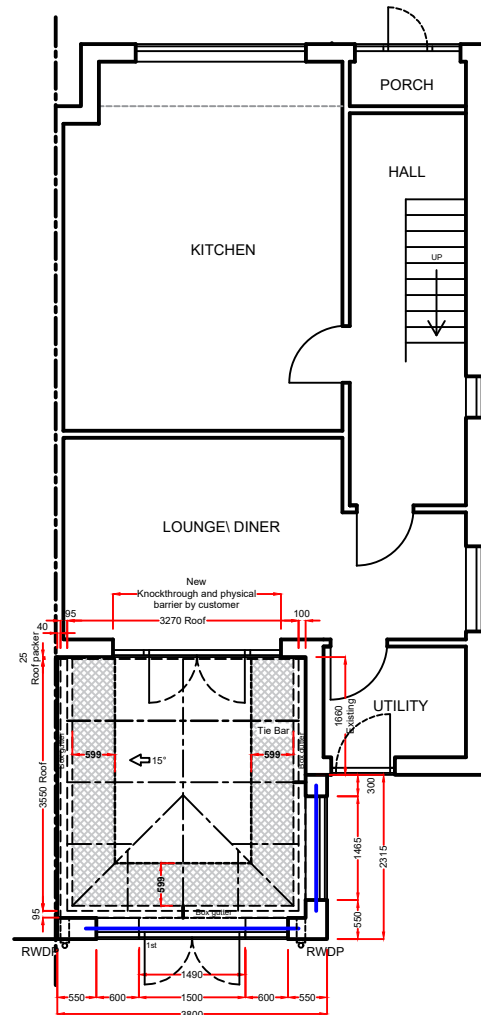
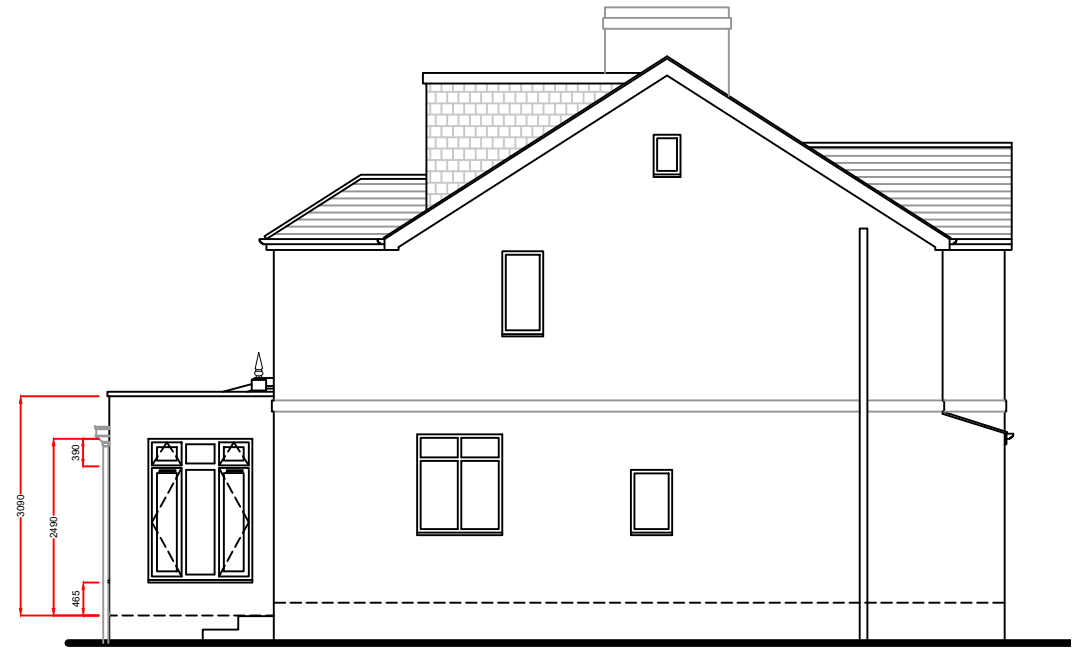


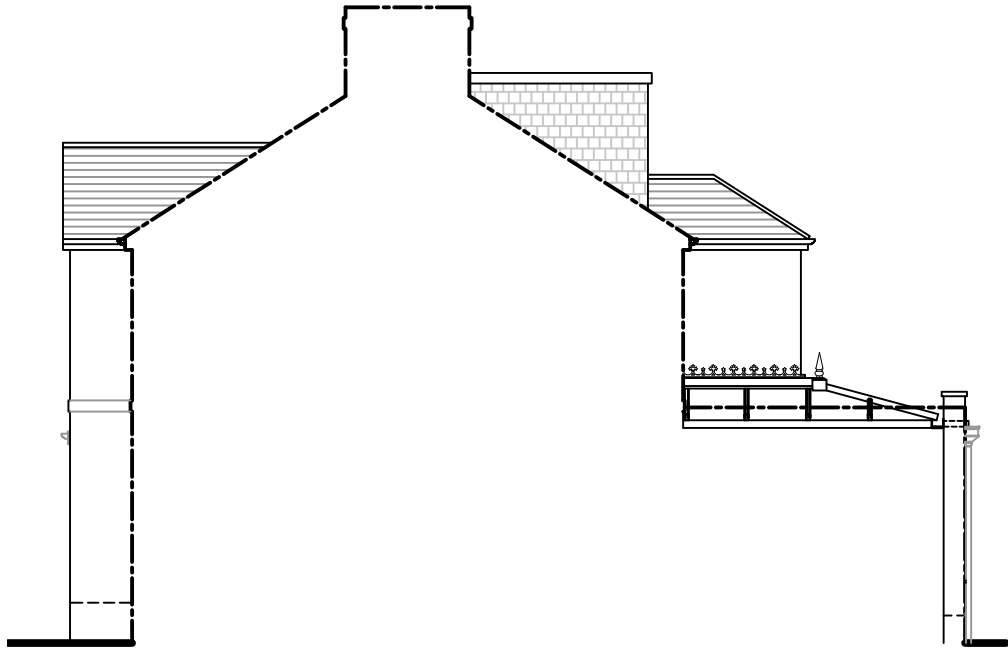

Notes:
Any drawings or plans depicted make no allowance for the provision of any tie bars within the roof of the proposed Living space. This can only be determined once the roof is put into manufacture.
Knockthrough and new physical barrier by Anglian
These drawings are the property of Anglian Home Improvements and must not be used, distributed, loaned or copied without the express permission of Anglian Home Improvements.
All dimensions are in millimetres (mm) unless noted otherwise.
Do not use for base laying purposes
Produced on A3 paper

Product Specification:
Roof:
Roof Type: **Aluminium Rafter with PVCu Capping**
Roof Glazing: Solaroof Glass
Obscure Glass: N/A
Orangery Type: Anglian Pelmet
Roof external colour: **WHITE**
Roof Internal colour: **WHITE**

Frames/Doors:
Frame type: **High Impact PVCu Mainframe**
External Colour : **WHITE**
Internal Colour : **WHITE**

Rev.	Date	Description	Initials
 Telephone: 0845 437 3600			
Drawing title:		Proposed Plan and Elevations	
Contract No. :		900-05547	Page 2 of 2
Proposed:		PVCu Orangery	
At:		14 STAKES ROAD WATERLOOVILLE HAMPSHIRE PO7 5LX	
Drawers initials:		SDr	Scale : 1:100 Date: 10/08/20

4 3 2 1 0 1:50 Scale Bar 1:100 0 1 2 3 4 5 6 7 8 9 10