

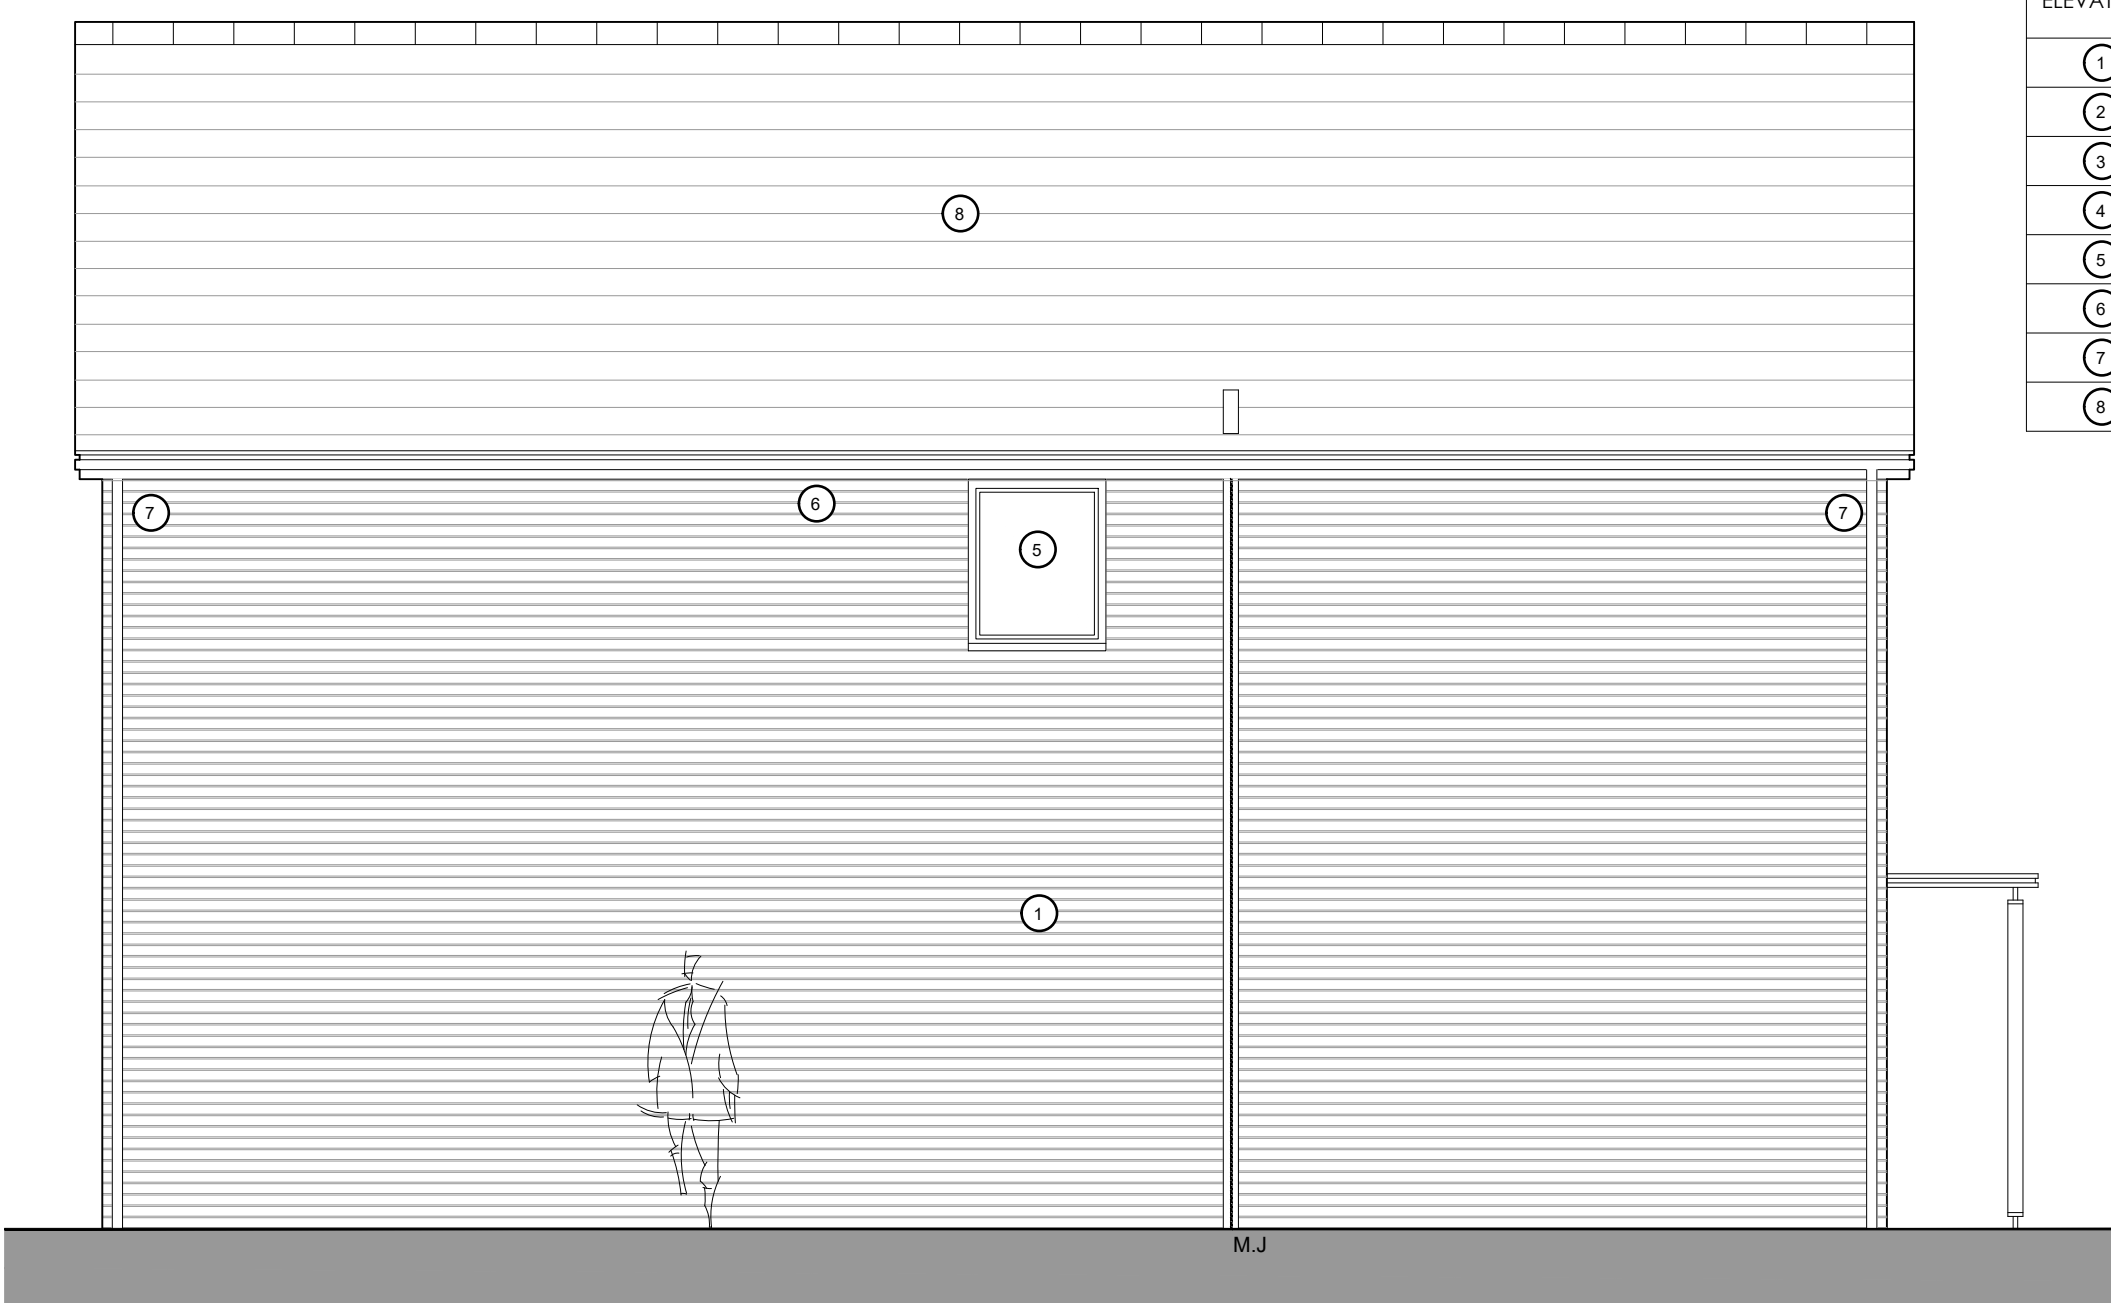


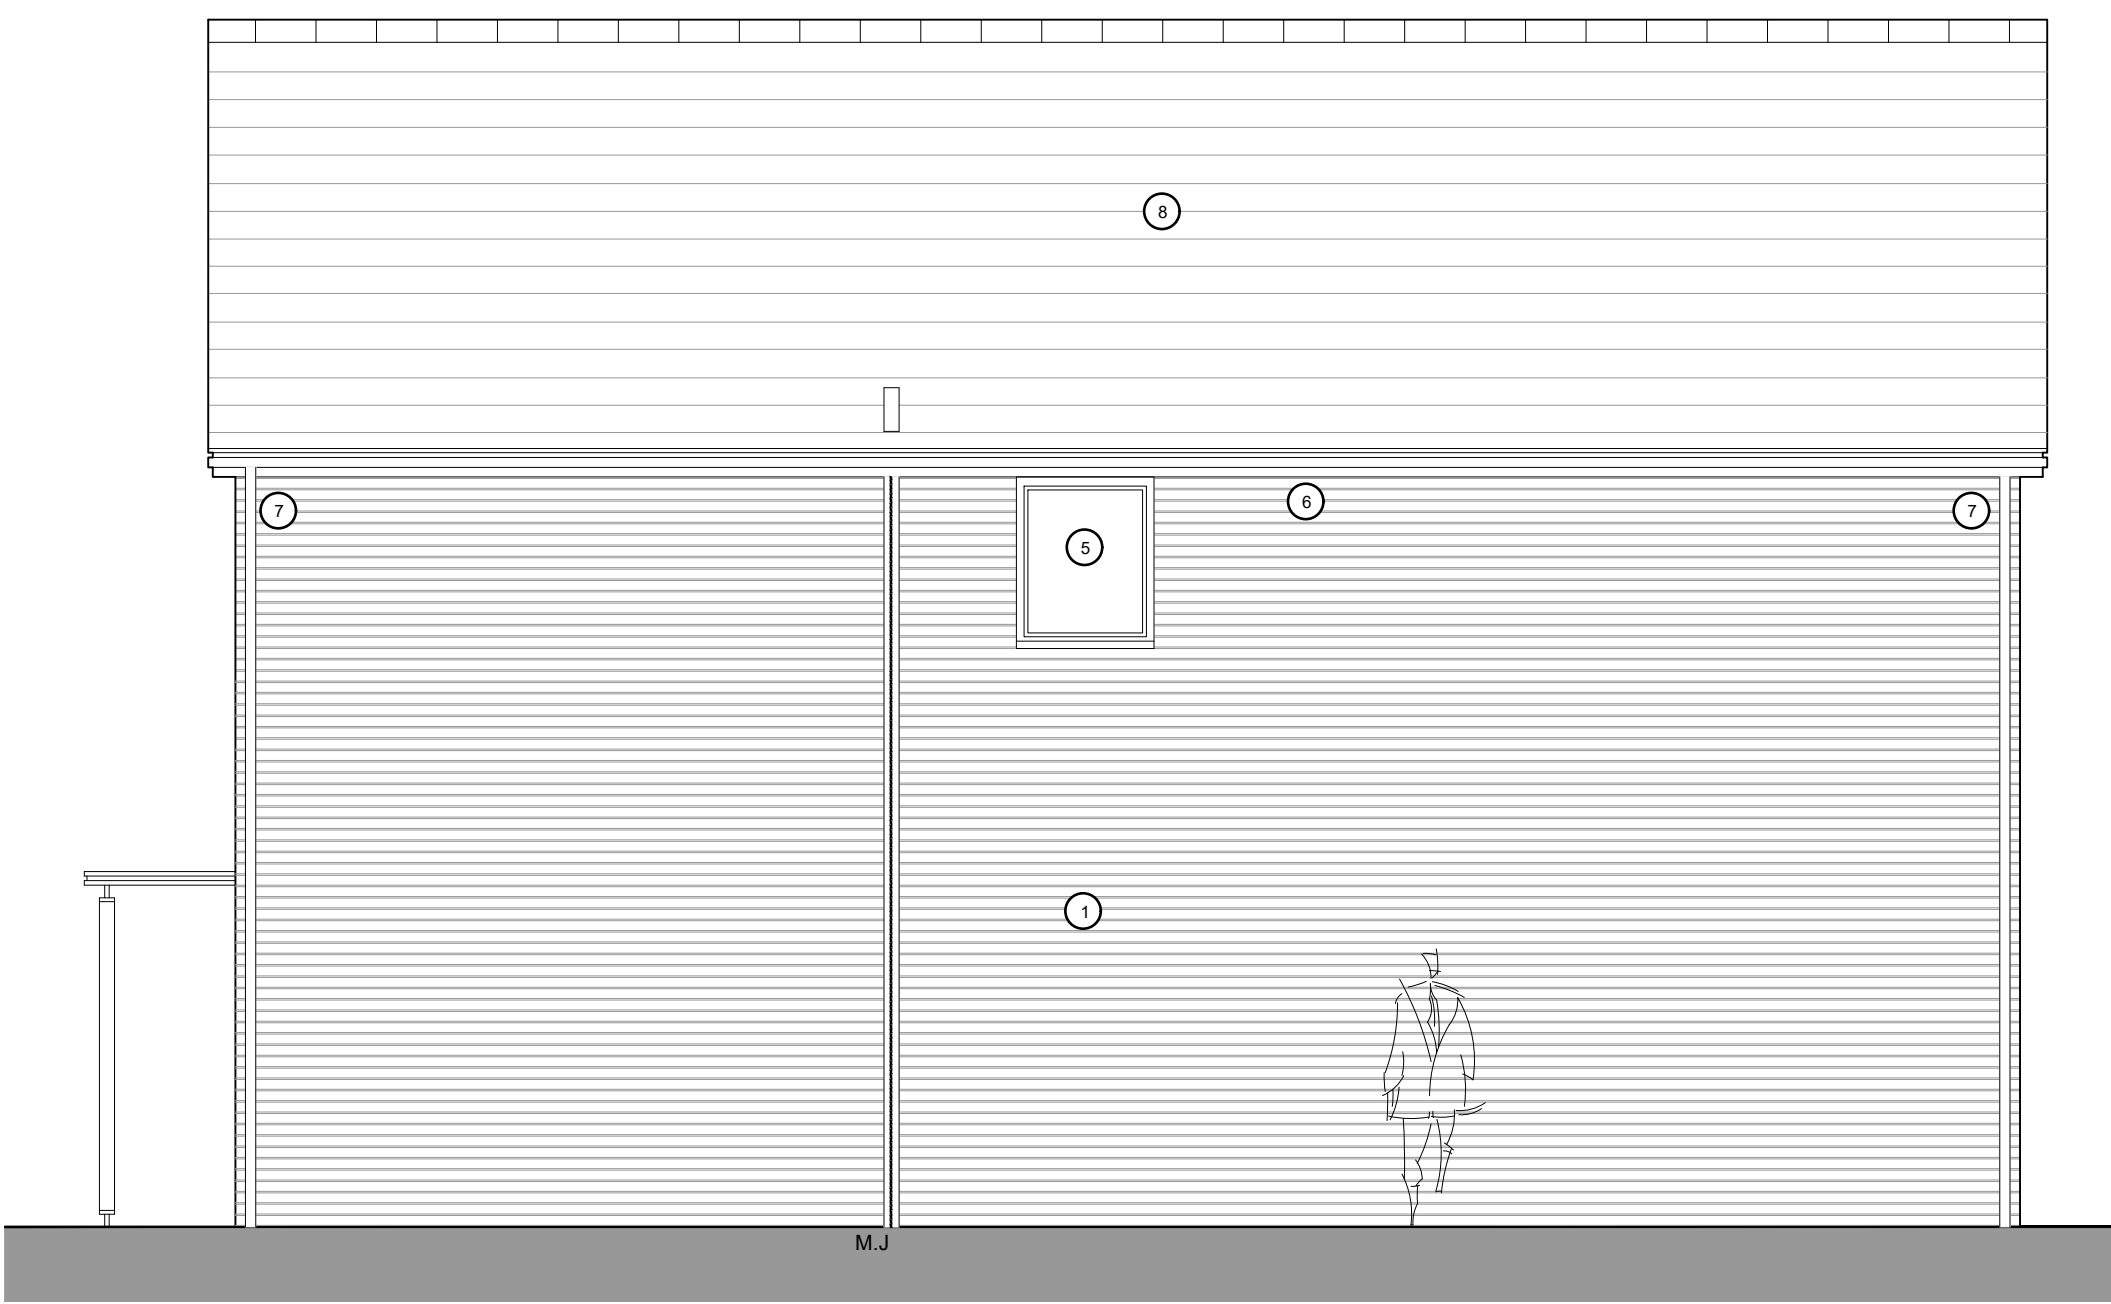

ELEVATION NOTES	
①	Facing brickwork
②	Feature panel brickwork
③	Gun metal UPVC bifold doors
④	Timber entrance doors
⑤	Gun metal UPVC casement windows
⑥	White timber fascias & soffits
⑦	UPVC black rainwater goods
⑧	Slate tile roofing

Approved Front / East Elevation
1:50

Approved Side / South Elevation
1:50

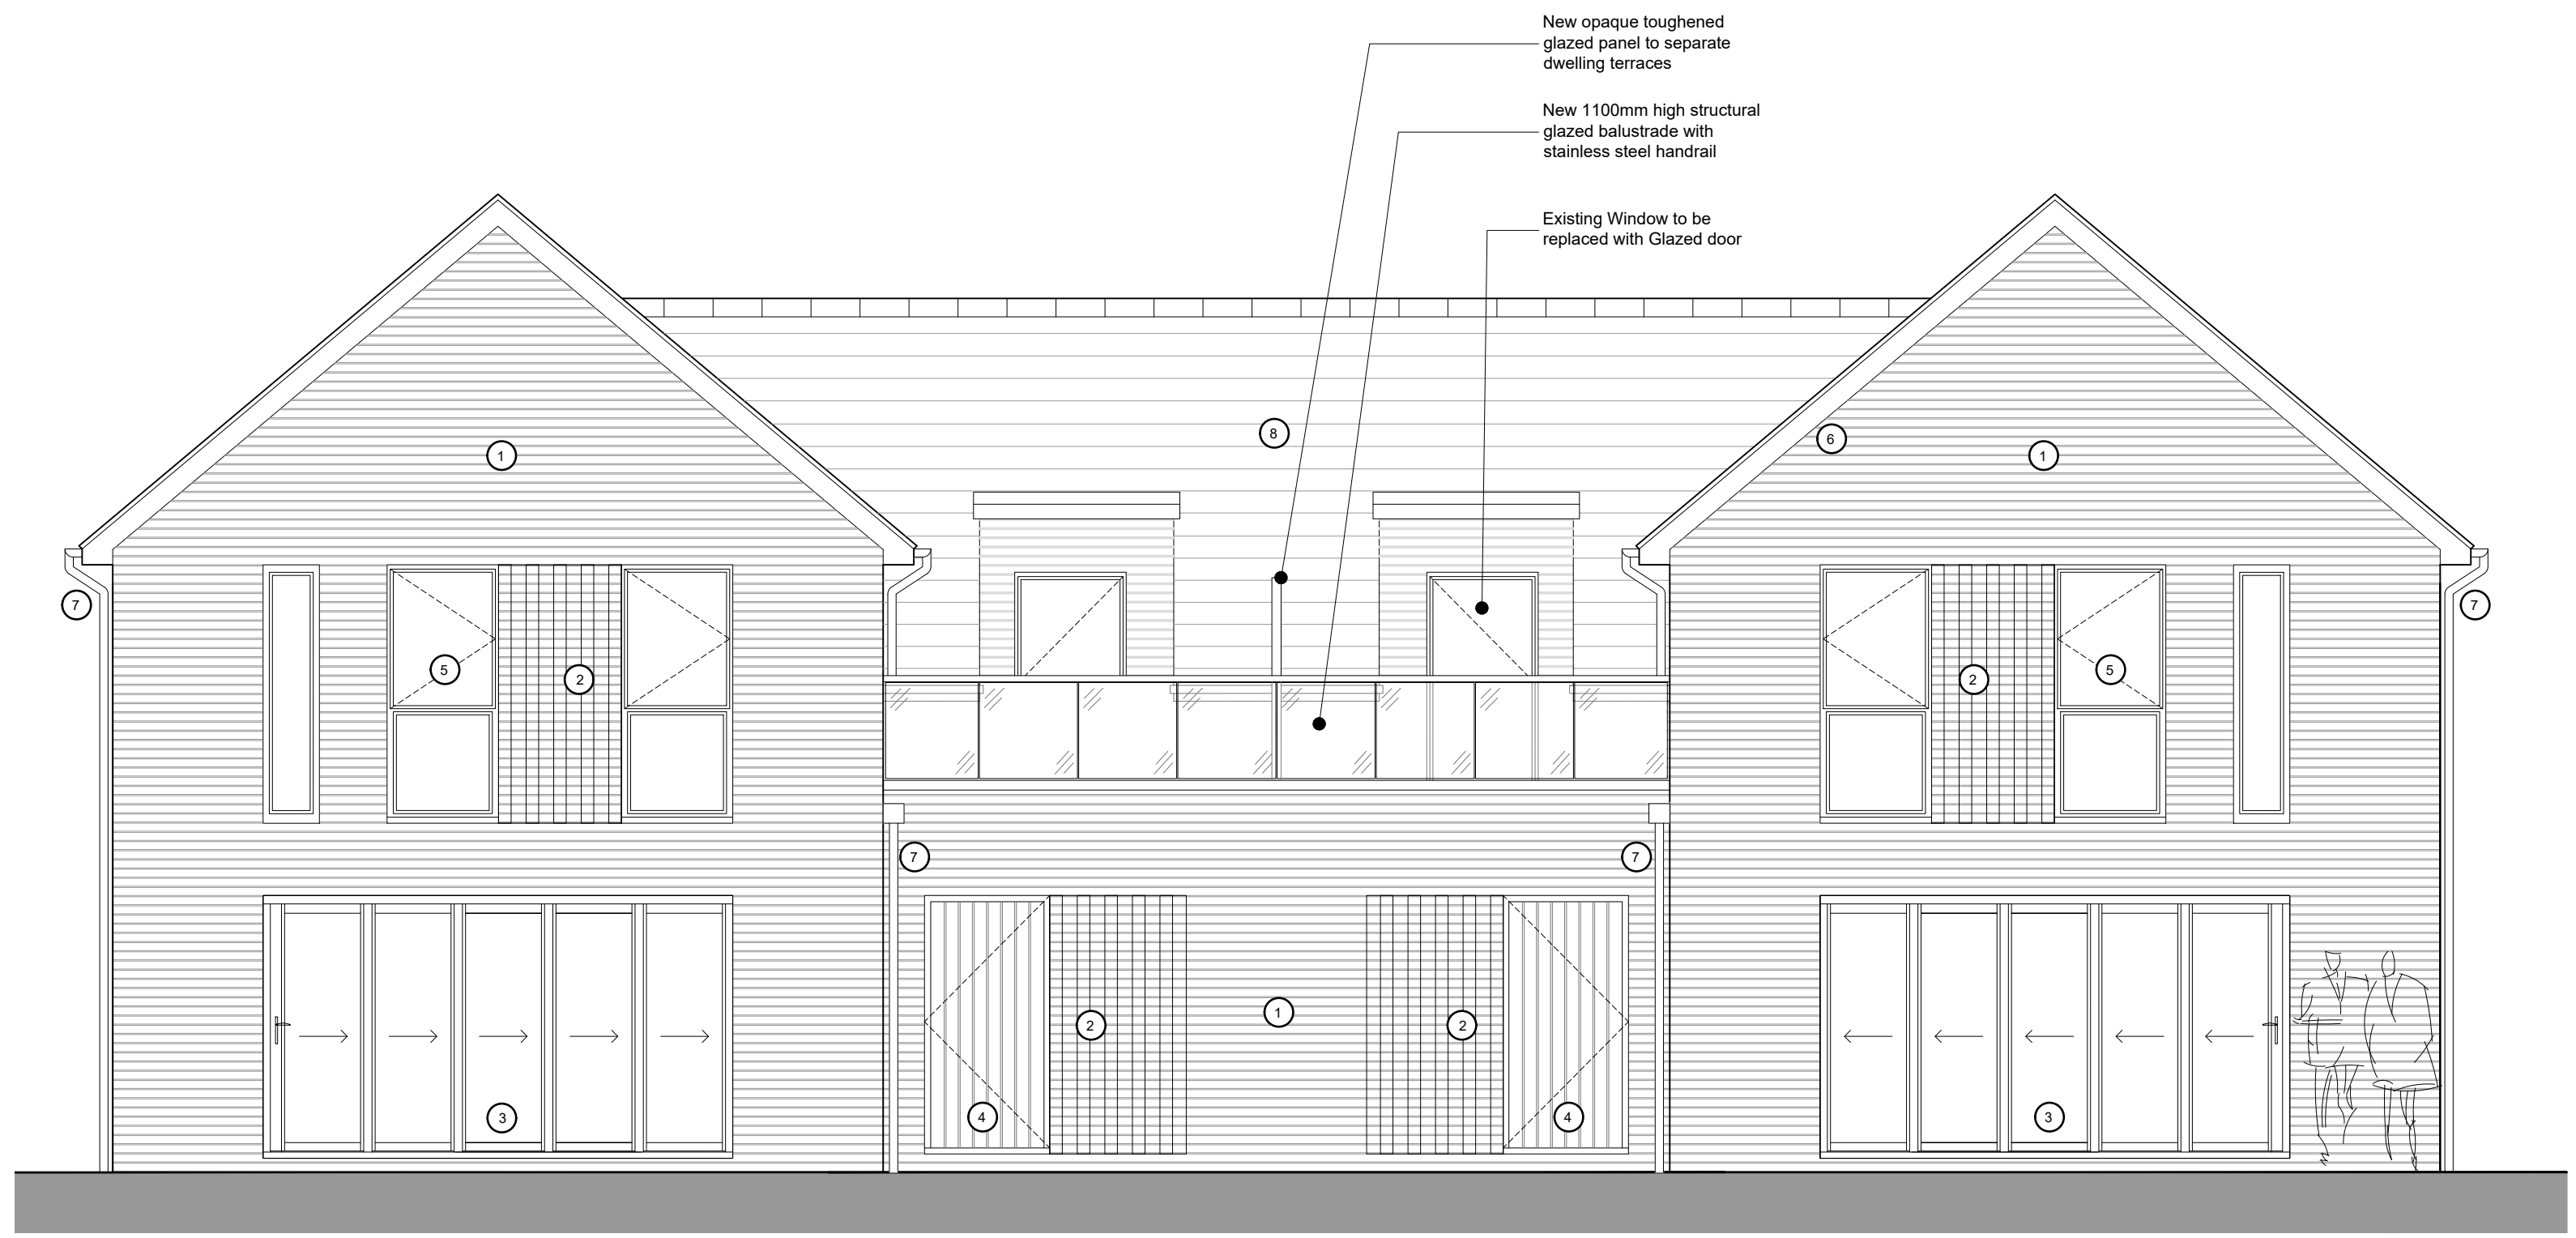

Proposed Rear / West Elevation
1:50

Approved Side / North Elevation
1:50