


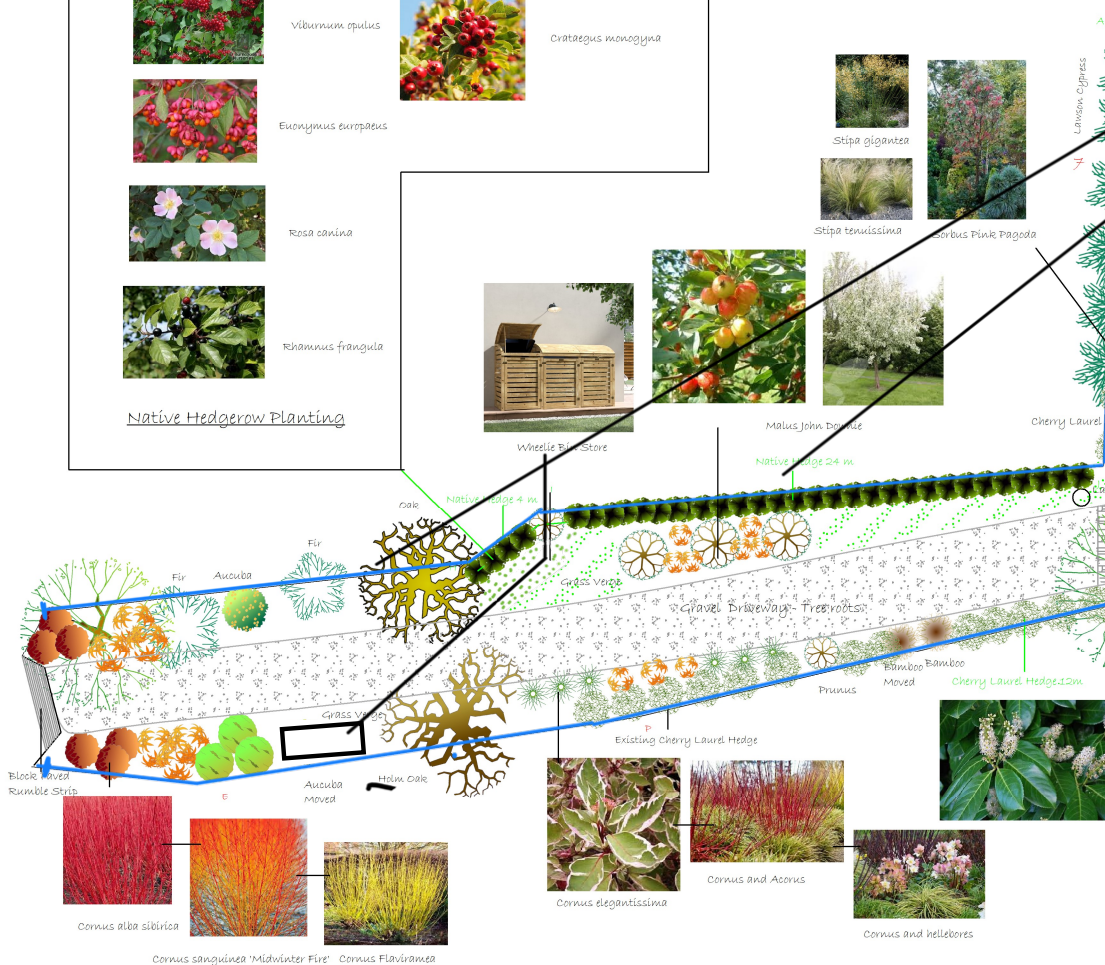

Existing 1.2m picket fence to be repaired and retained.

Unit 10-11 Northern Galleries
Fort Fareham Ind Est
Fareham
Hants PO14 1AH
01329 221955
laura@helyers.co.uk



Product of
Checkatrade.com
Where reputation matters

Scale 1:200 at A2
Date
May 2020 Rev B
DWG NO: Laura GD/01

Mr and Mrs Spurway
128a Park Ave
Purbrook
PO7 5EH
Hampshire