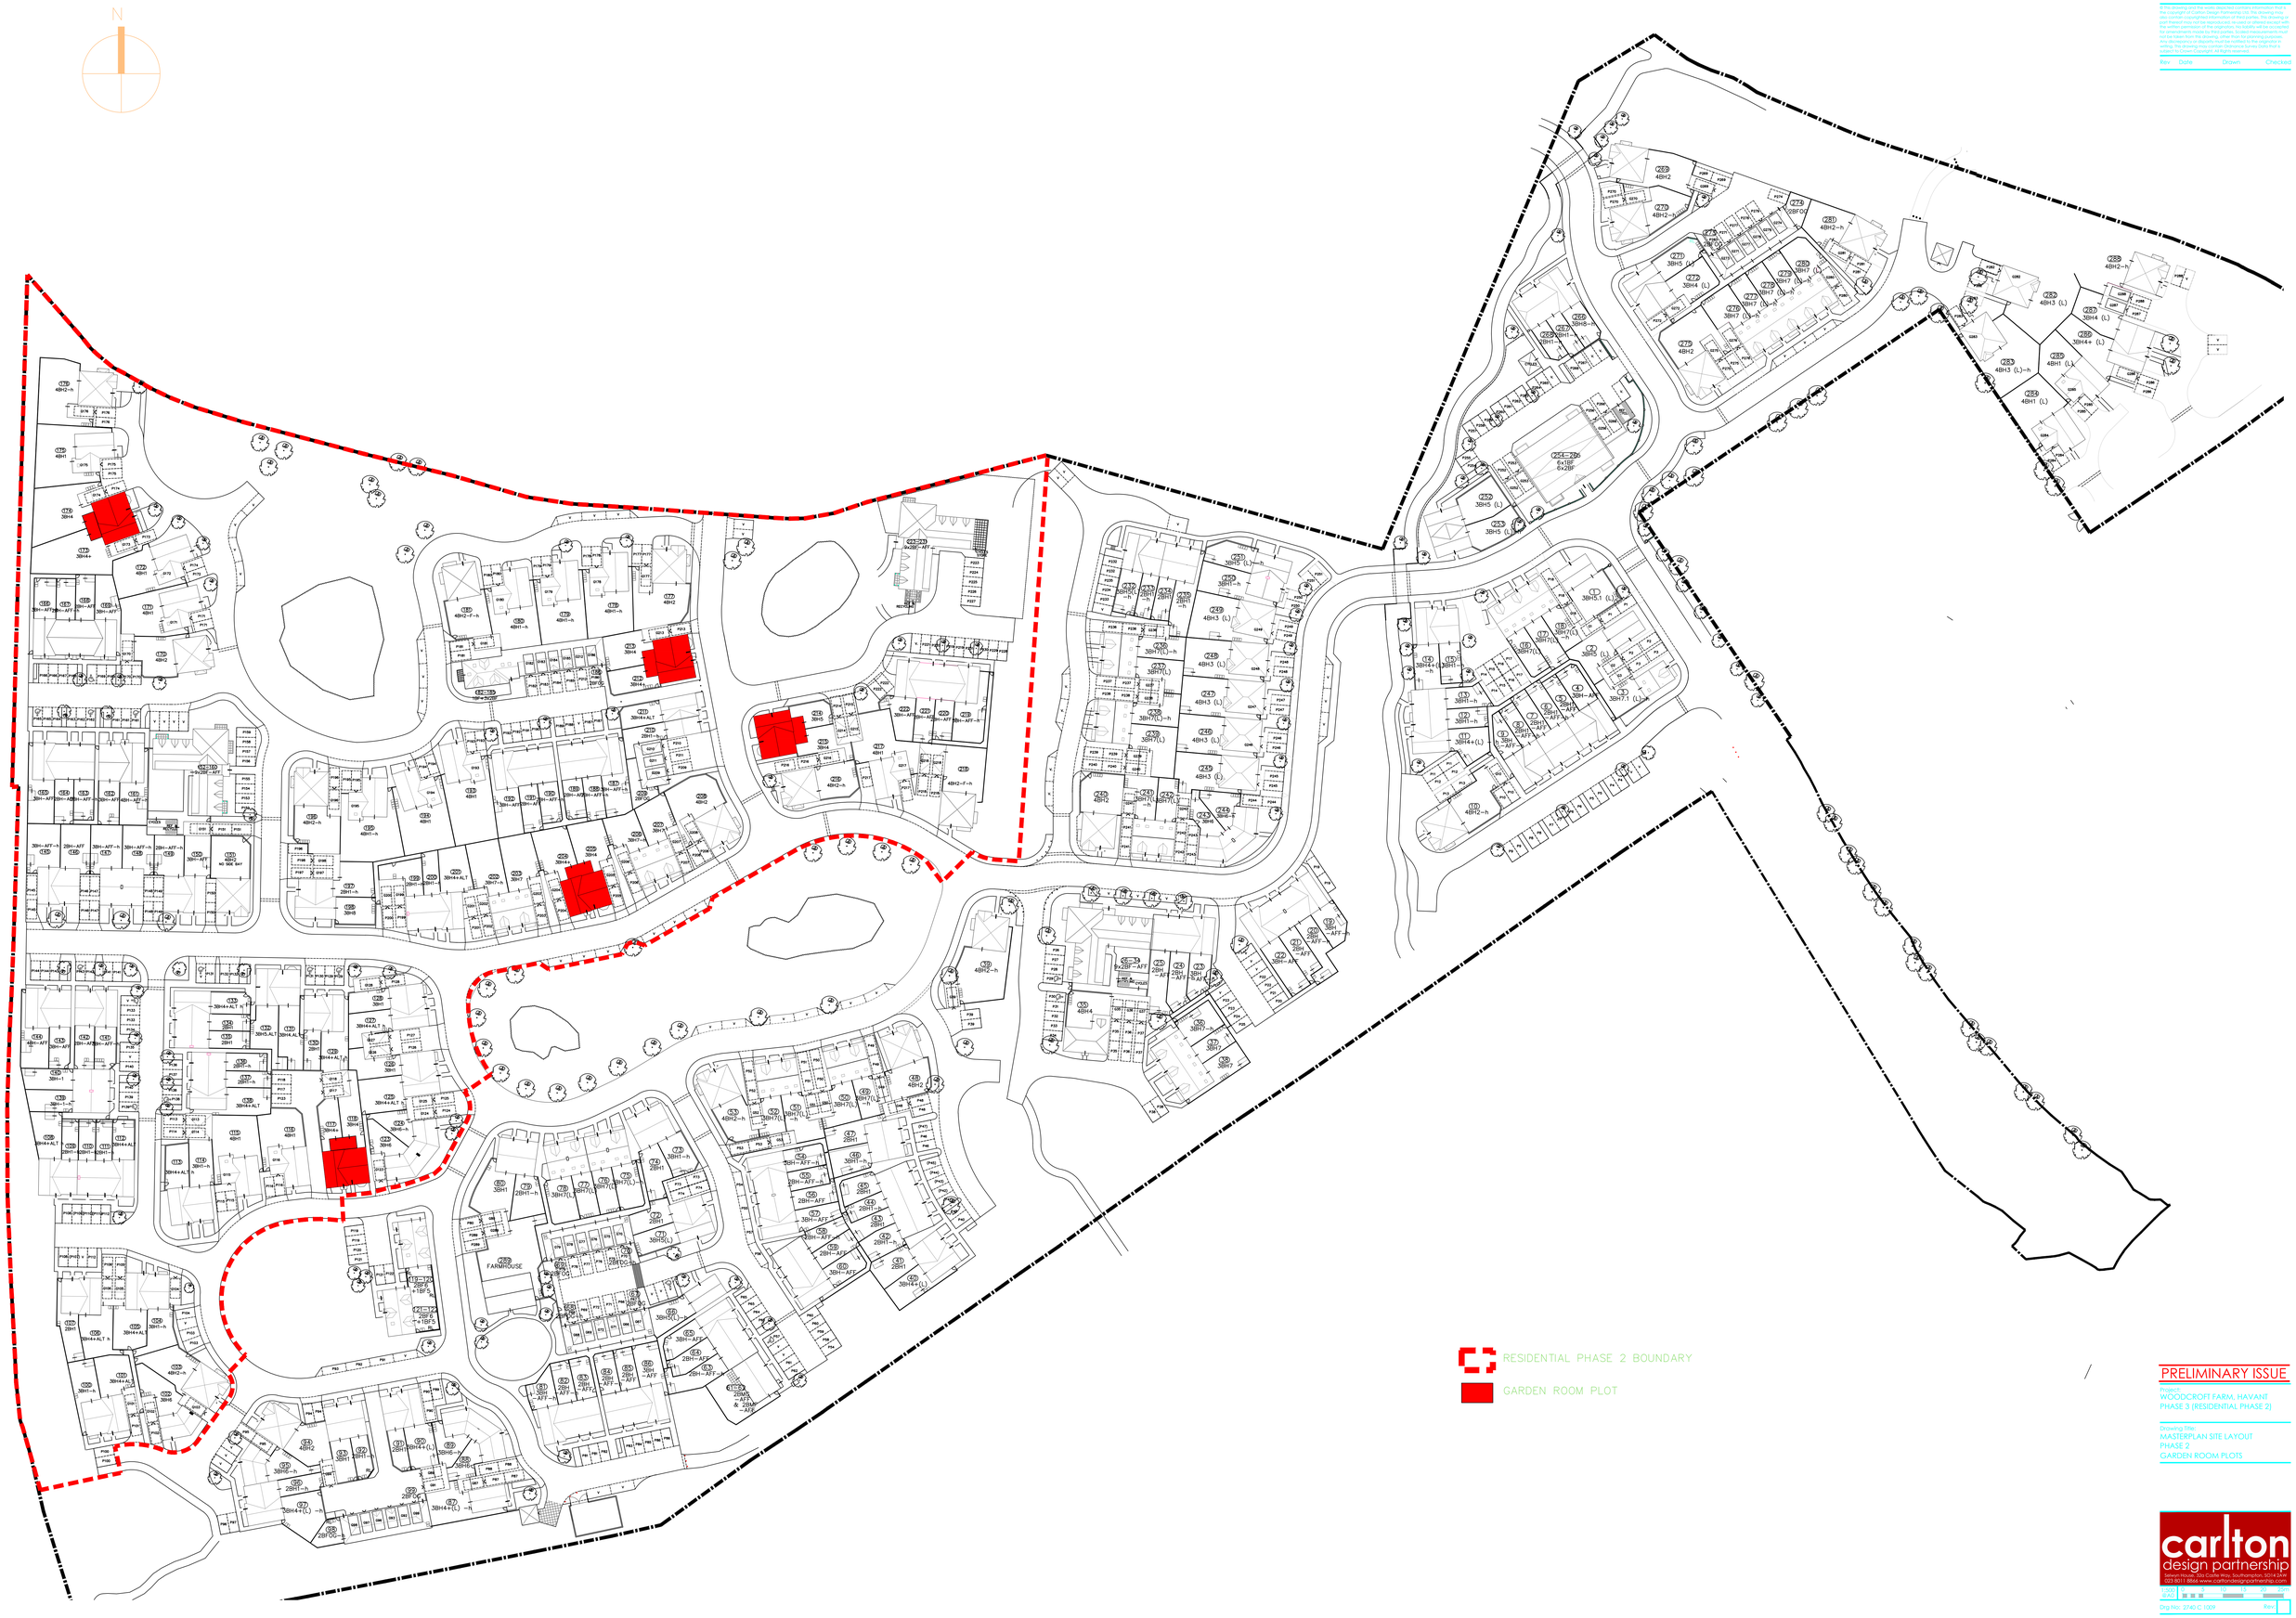

© This drawing and the works depicted contains information that is the copyright of Carlton Design Partnership Ltd. This drawing may also contain copyrighted information of third parties. This drawing or part thereof may not be reproduced, revised or altered in any form, the written permission of the originator, no liability will be accepted for amendments made by third parties. Scaled measurements must not be taken from this drawing, other than for planning purposes. Any dimensions or dispositions must be verified by the Contractor in writing. This drawing may contain Ordnance Survey Data that is subject to Crown Copyright. All Rights reserved.

Rev	Date	Drawn	Checked

PRELIMINARY ISSUE

Project:
WOODCROFT FARM, HAVANT
PHASE 3 (RESIDENTIAL PHASE 2)

Drawing Title:
MASTERPLAN SITE LAYOUT
PHASE 2
GARDEN ROOM PLOTS

carlton design partnership
Seven Hills Hall, 2nd Castle Way, Southampton, SO14 2AW
023 8011 8866 www.carltondesignpartnership.com

Scale	1:500 @ A0	0	5	10	15	20	25m

Drg No: 2740 C 1009 Rev:

ICANT