
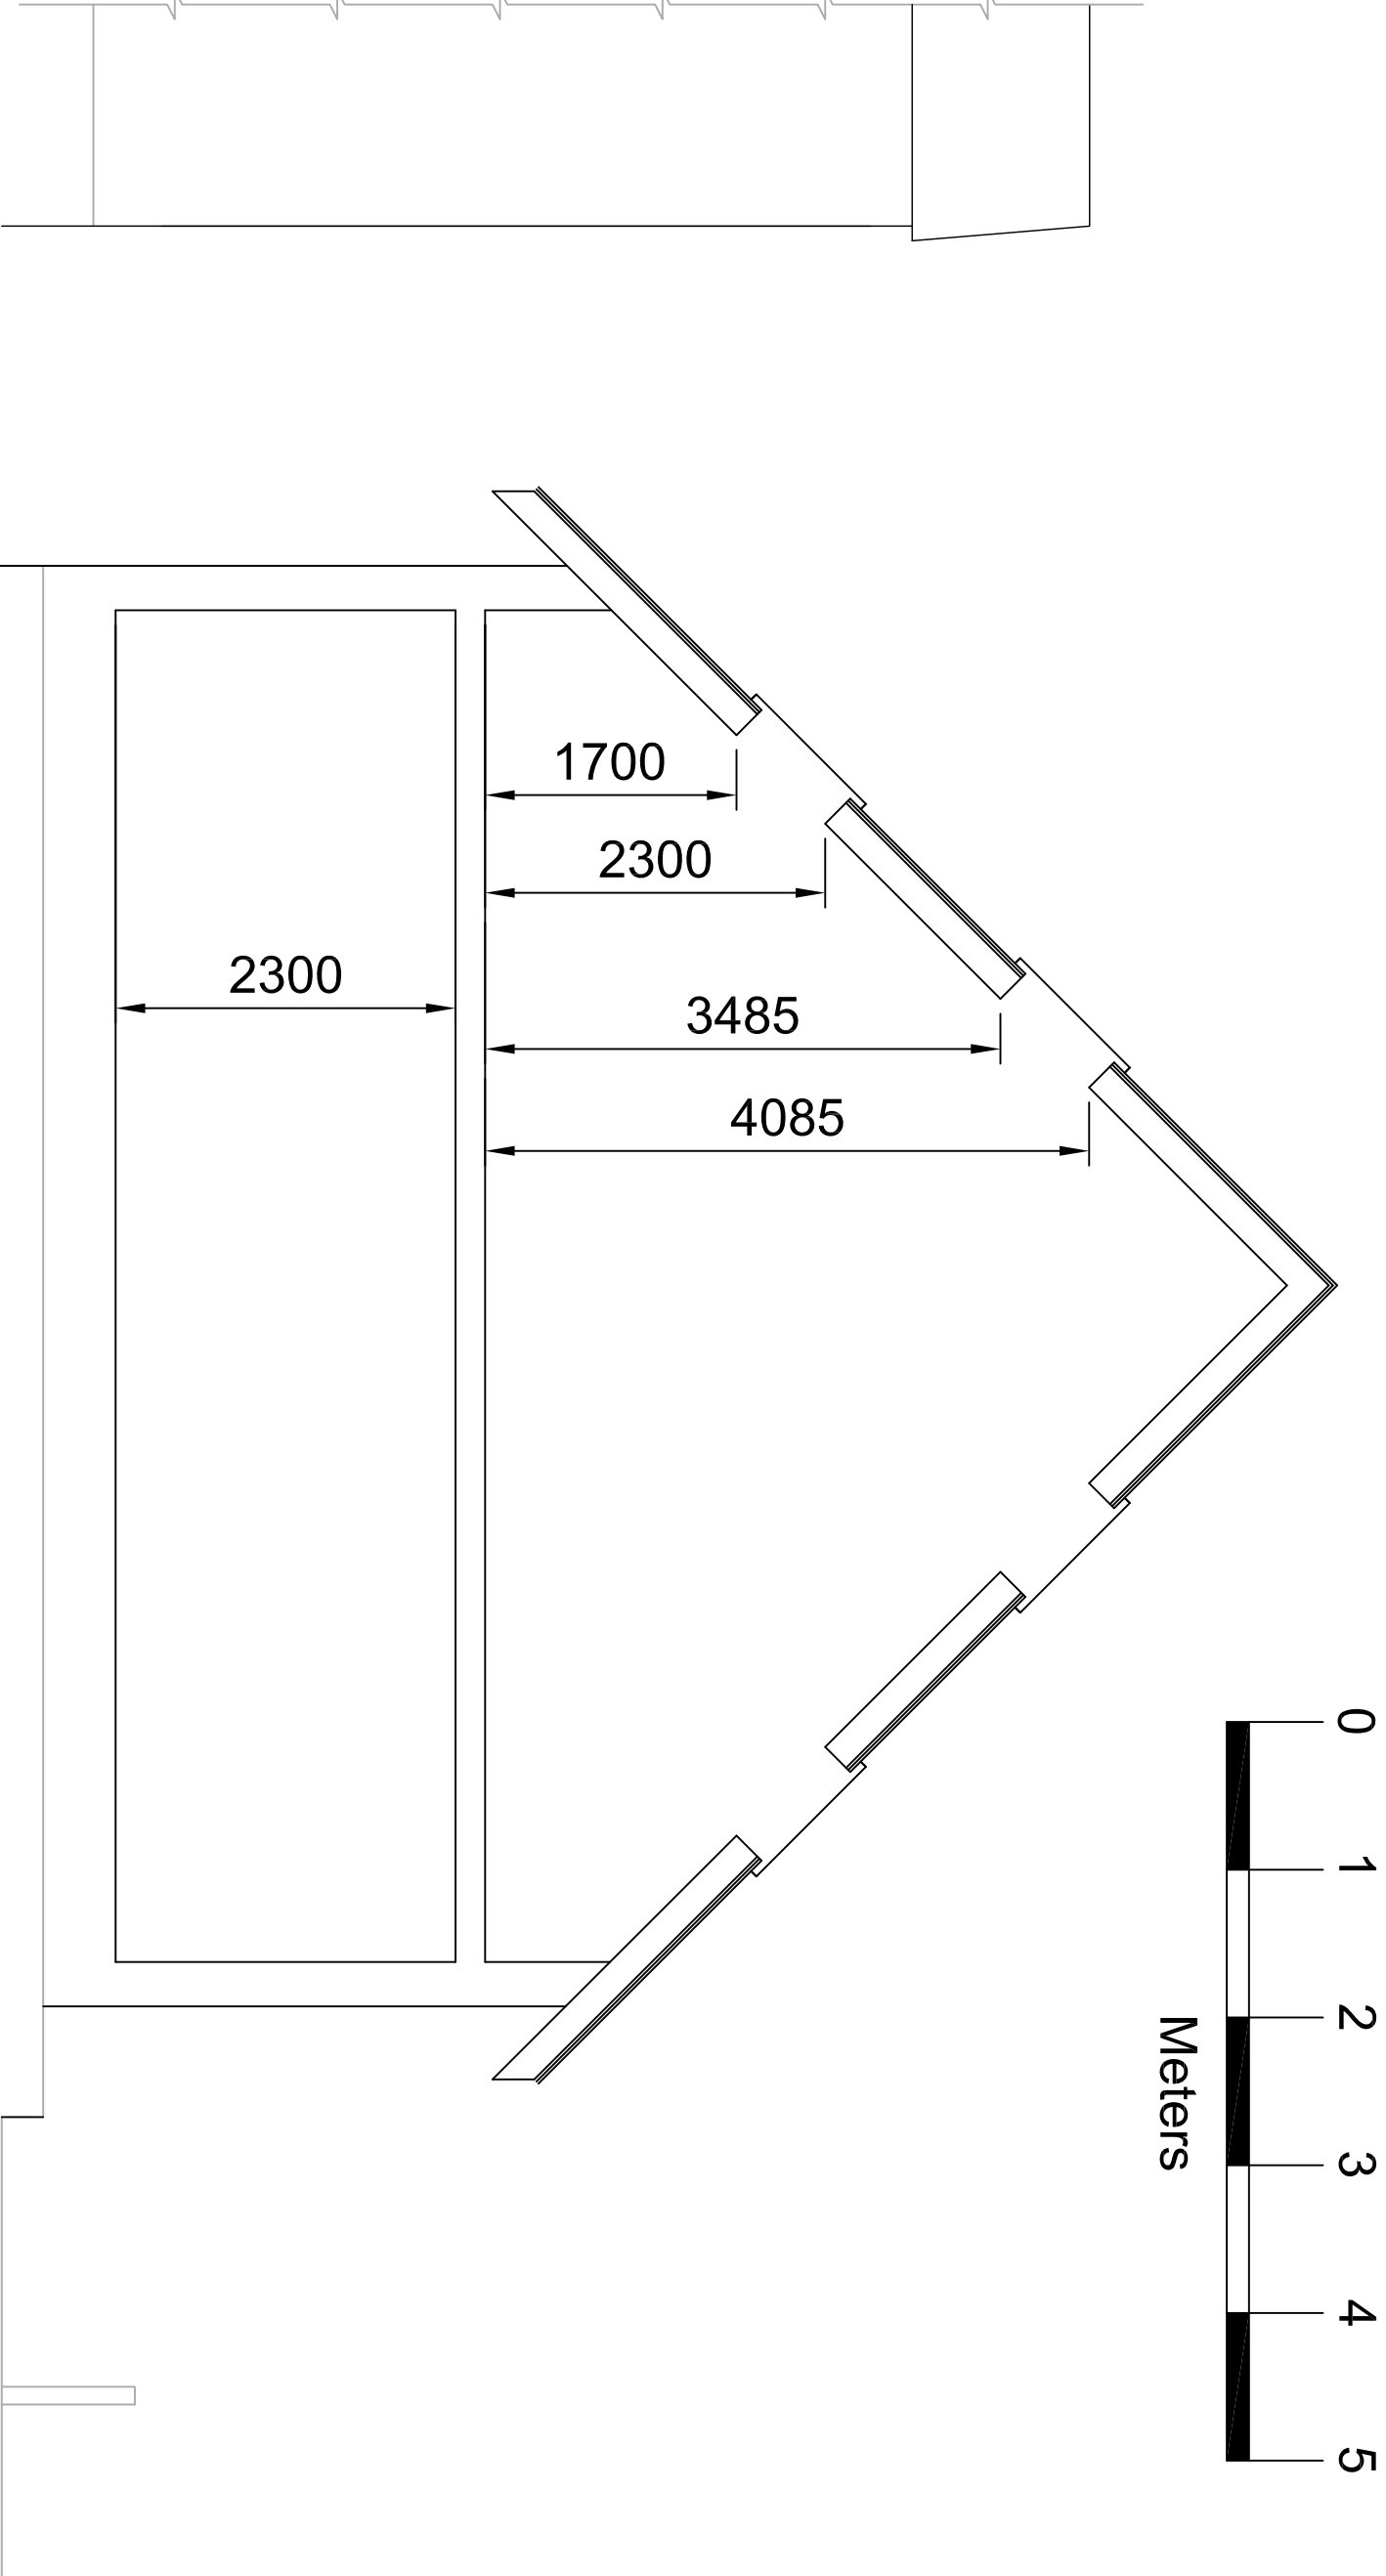


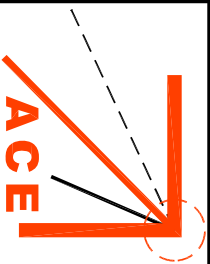

|                                                                                   |  |   |  |                                                                                          |  |                                   |  |                    |  |                         |  |                |  |
|-----------------------------------------------------------------------------------|--|---|--|------------------------------------------------------------------------------------------|--|-----------------------------------|--|--------------------|--|-------------------------|--|----------------|--|
|  |  | Architectural & Civil Engineering Design<br>143 Station Road, Liss, Hants. GU33 7AJ<br>Tel 01730 894988<br>e-mail: <a href="mailto:enquiries@acedesigns-ltd.co.uk">enquiries@acedesigns-ltd.co.uk</a><br><a href="http://www.ace-designs.co.uk">www.ace-designs.co.uk</a> |  | Job Title<br>Proposed Extensions and Alterations<br>at 4 Bembridge Drive, Hayling Island |  | Client<br>Mr & Mrs Adams-Madgwick |  | Scale<br>1:50 @ A3 |  | Date<br>Feb 2020        |  | Designed<br>GG |  |
| Drawing Title<br>Section<br>as proposed                                           |  |   |  |                                                                                          |  |                                   |  | Drawn<br>EV        |  | Checked<br>GG           |  | Approved       |  |
|                                                                                   |  |   |  |                                                                                          |  |                                   |  | Job No<br>190103   |  | Drawing No<br>190103/16 |  | Rev<br>A       |  |