




PHYSICAL SCALE IN METERS @ 1:100

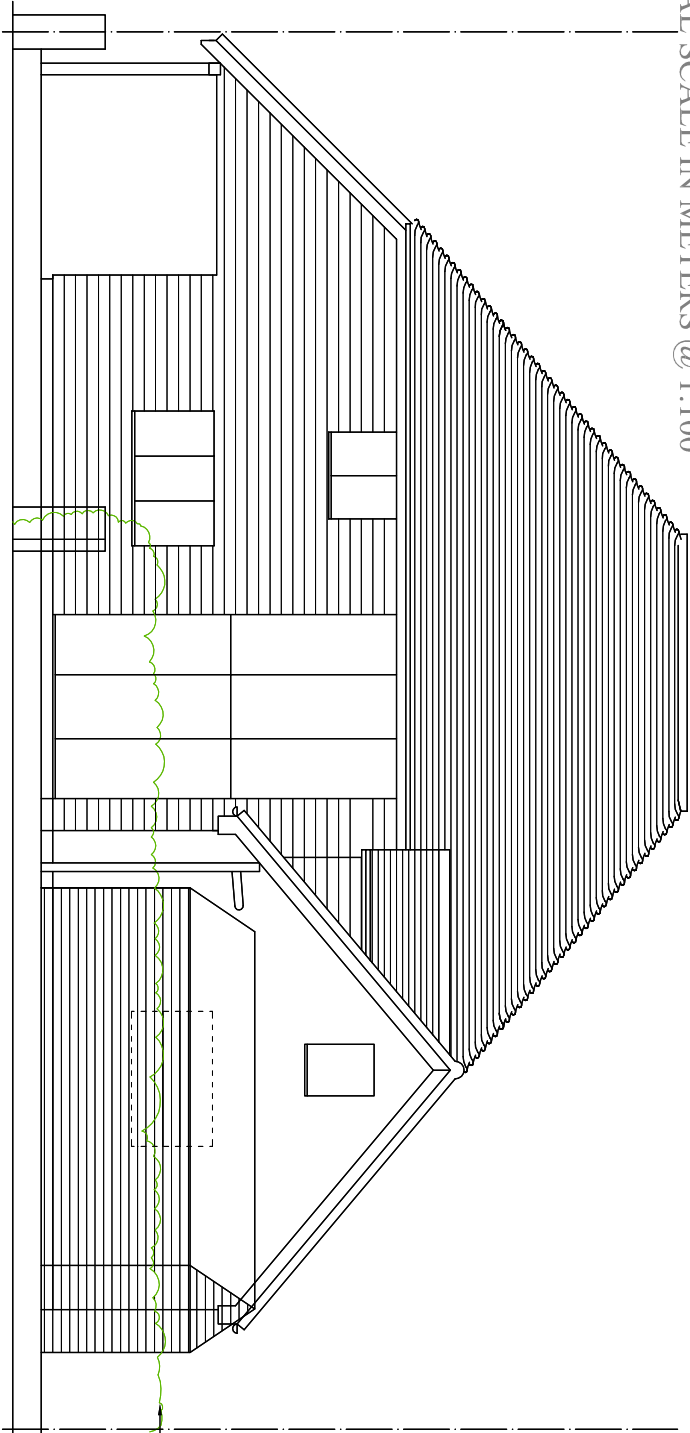


Existing East (front)

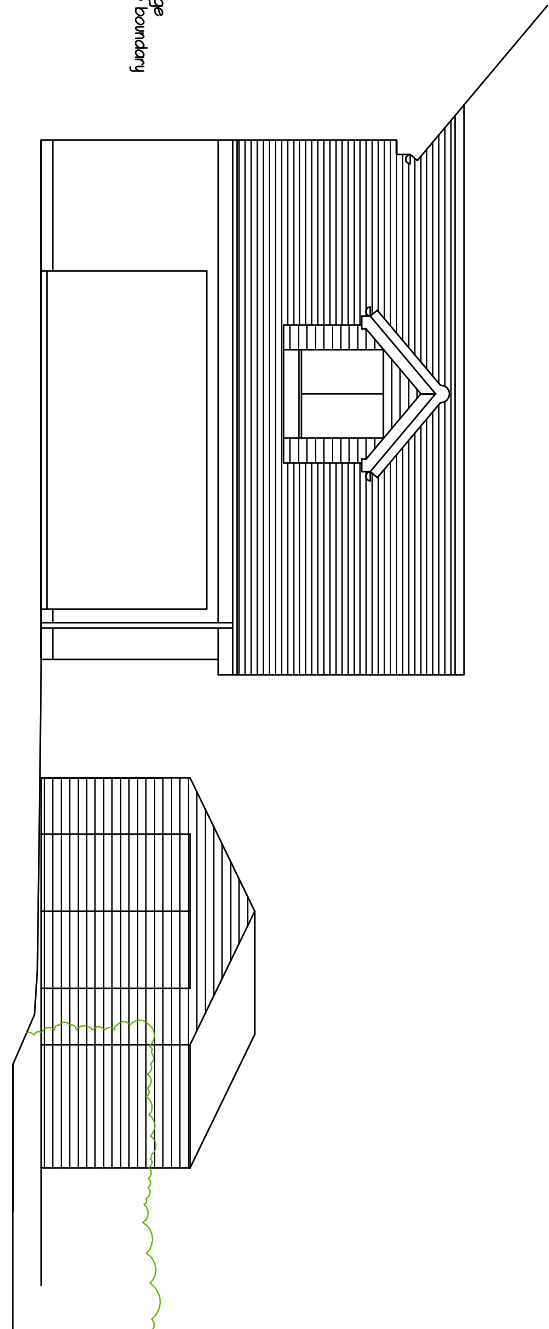


Existing South

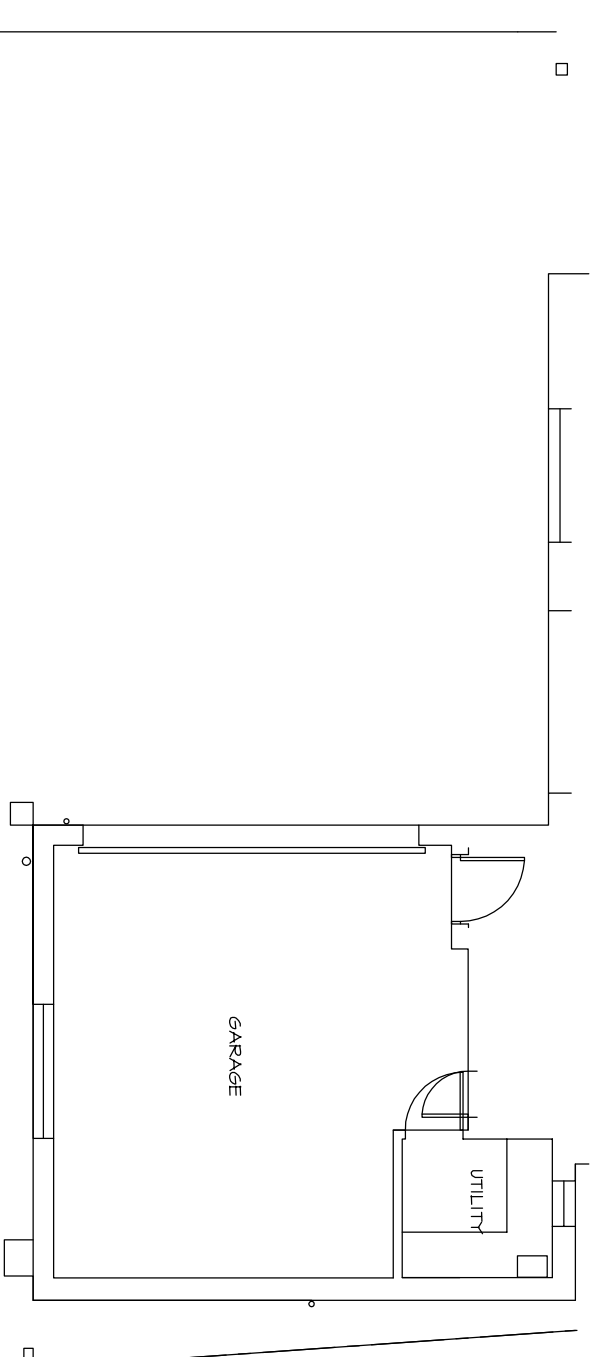

Existing North

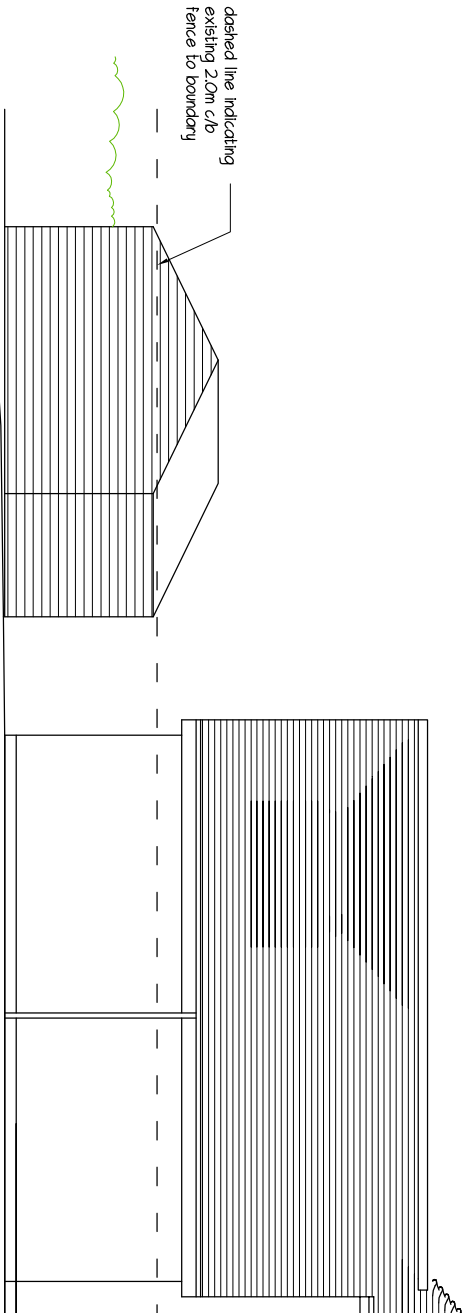

dashed line indicating existing 20m c/b fence to boundary

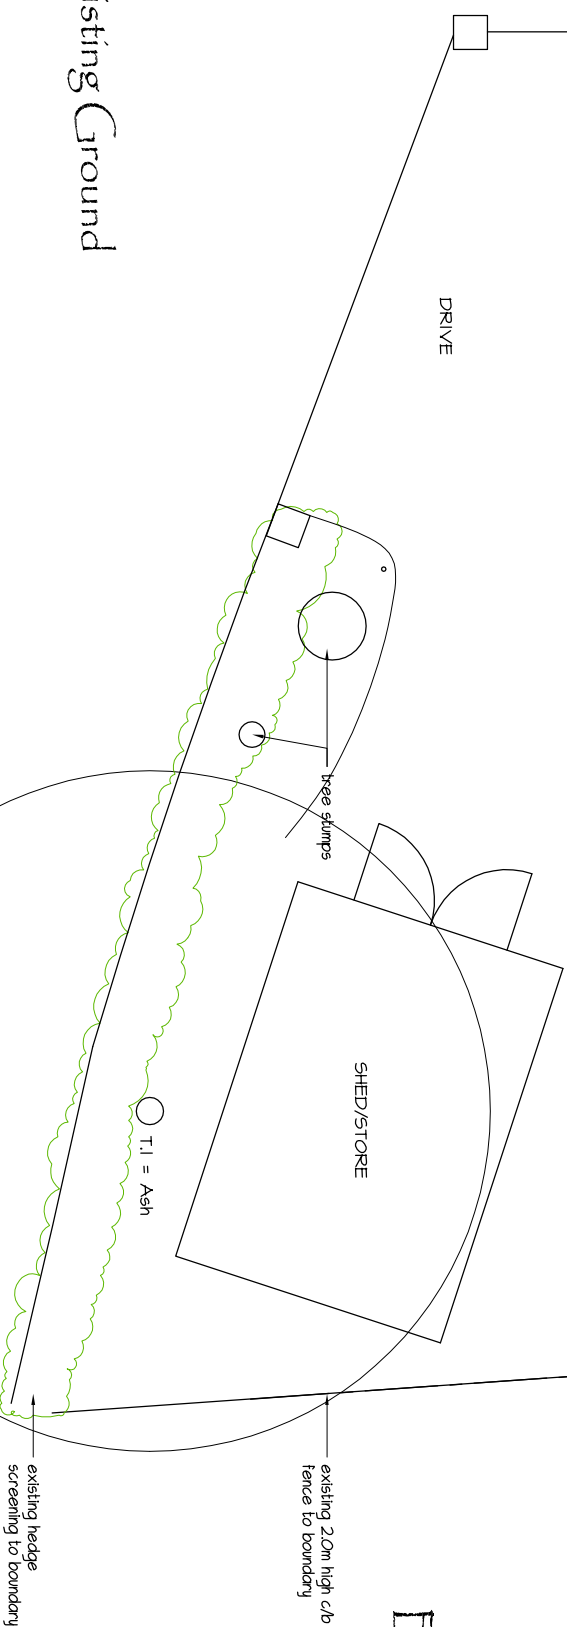

Existing Ground

EXISTING SURVEY - Beechgrove, St Peter's Lane, Northney, Hayling Island

NOTES:
This drawing has been produced solely for PLANNING/DESIGN.
Do not Scale from this Drawing except for planning purposes.
Any drainage shown is presumed and to be checked on site before commencement of works.
Internal room layout shown as indicative only.
This drawing is the copyright of MF Designs Ltd.

mf designs ltd

Chartered Architects



36 Grove Road • Havant • Hampshire • PO9 1AR
Director: Martin Farrer RIBA • Co Registration No.4507379
e admin@mfdesigns.org.uk

Date: July 2020
Scale: 1:100
Job No: 3247
Dwg No: EX_01