


OCTOBER 2019

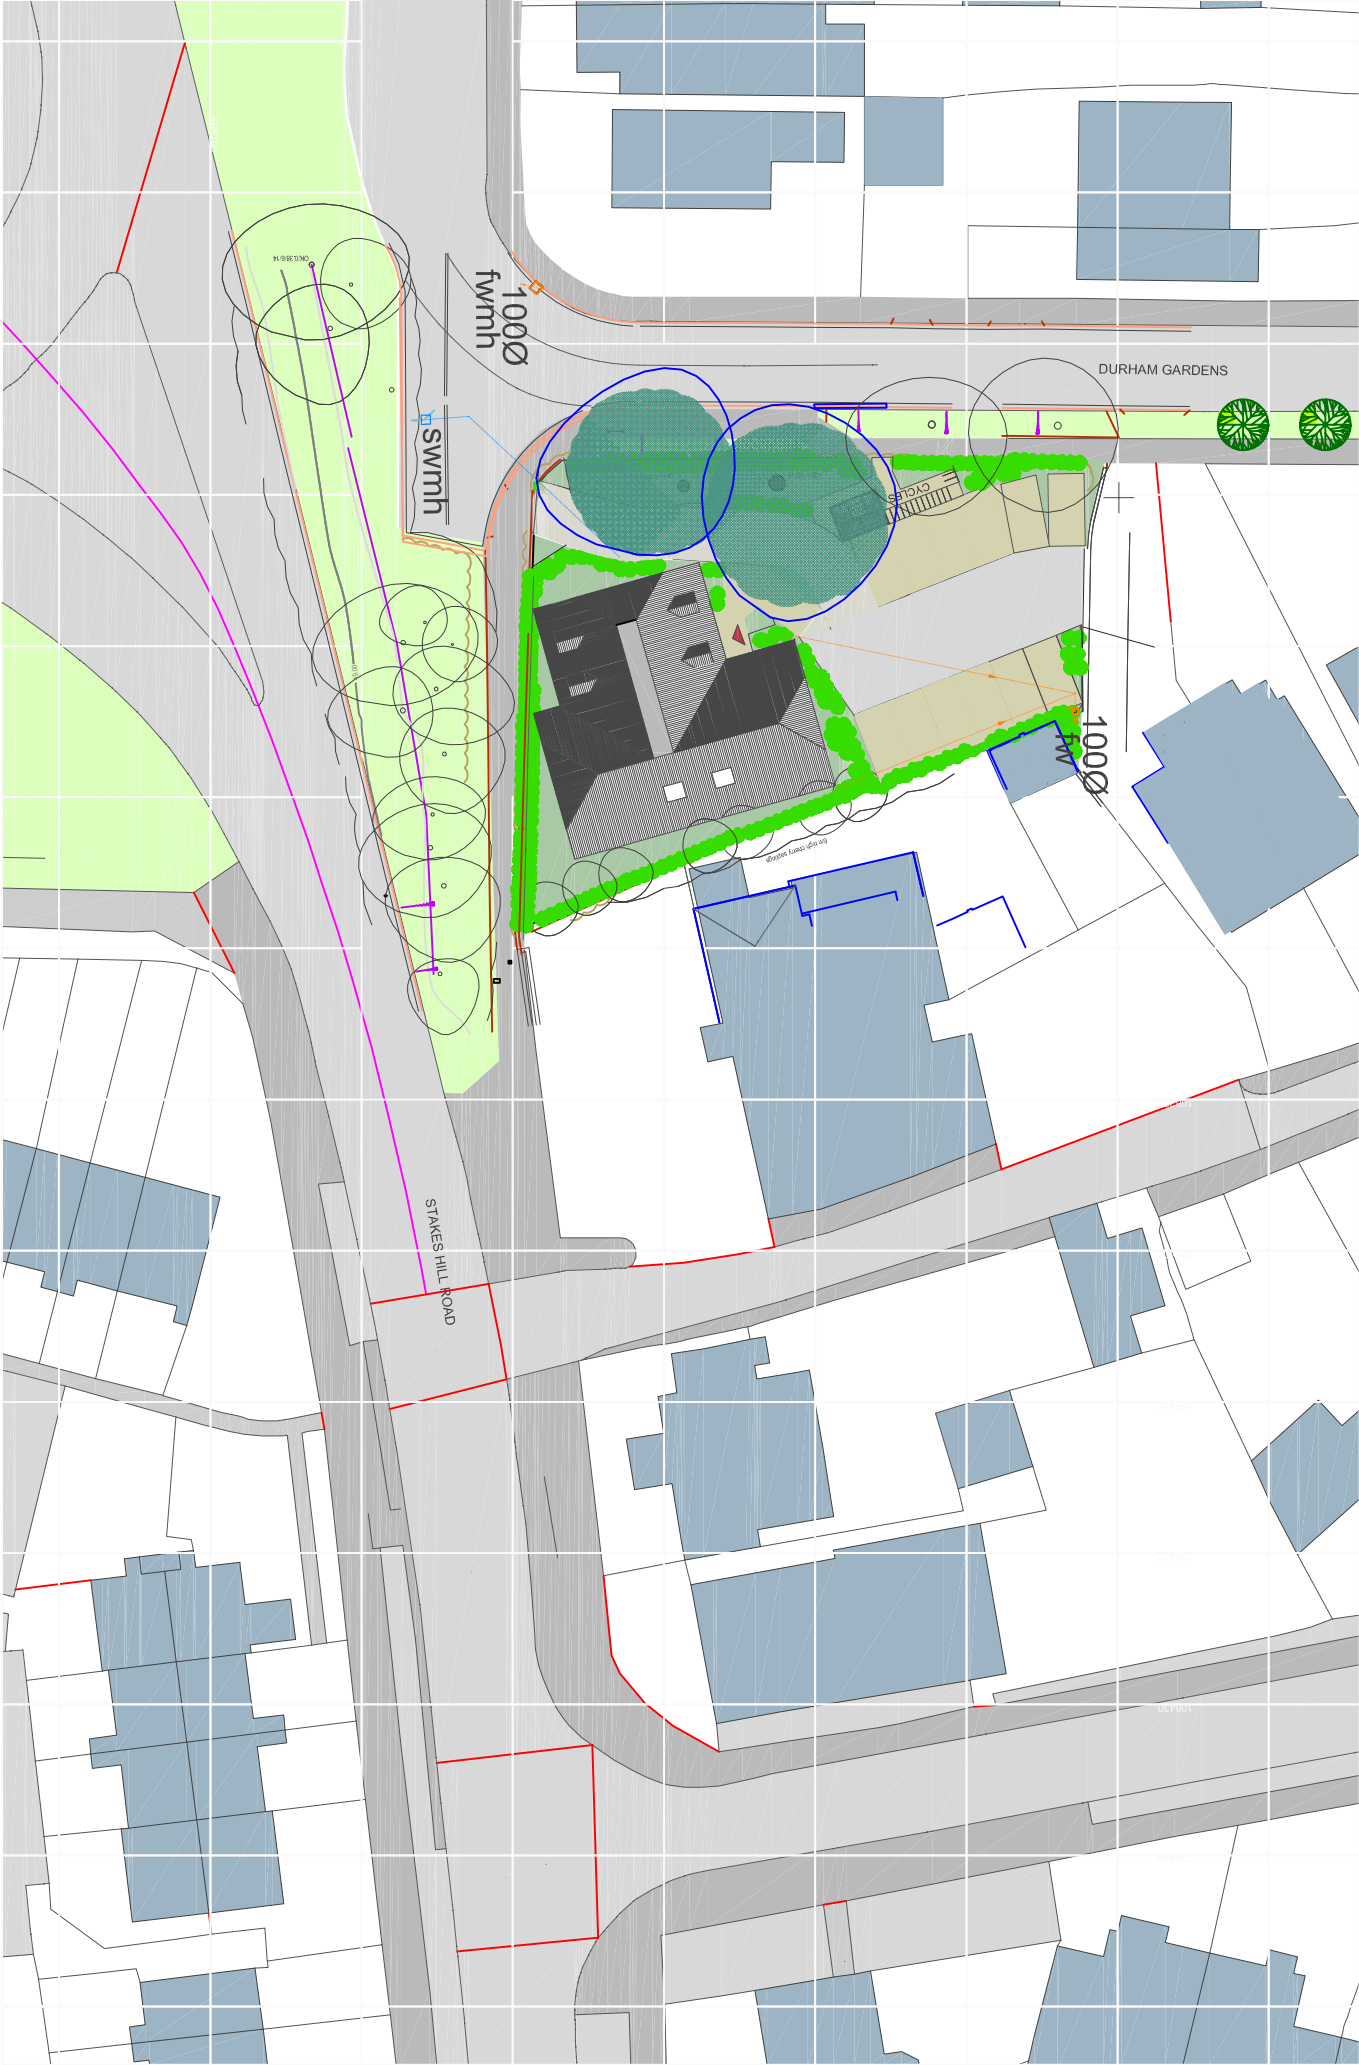

16014 - PL L21A
BLOCK PLAN
PROPOSED RESIDENTIAL
DEVELOPMENT

162 Stakes Hill Road
WATERLOOVILLE
HANTS

SCALE 1: 500 @ A3

