
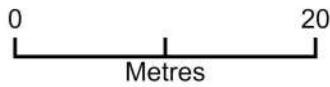


Location Plan - 22 Bushy Mead PO7 5DY

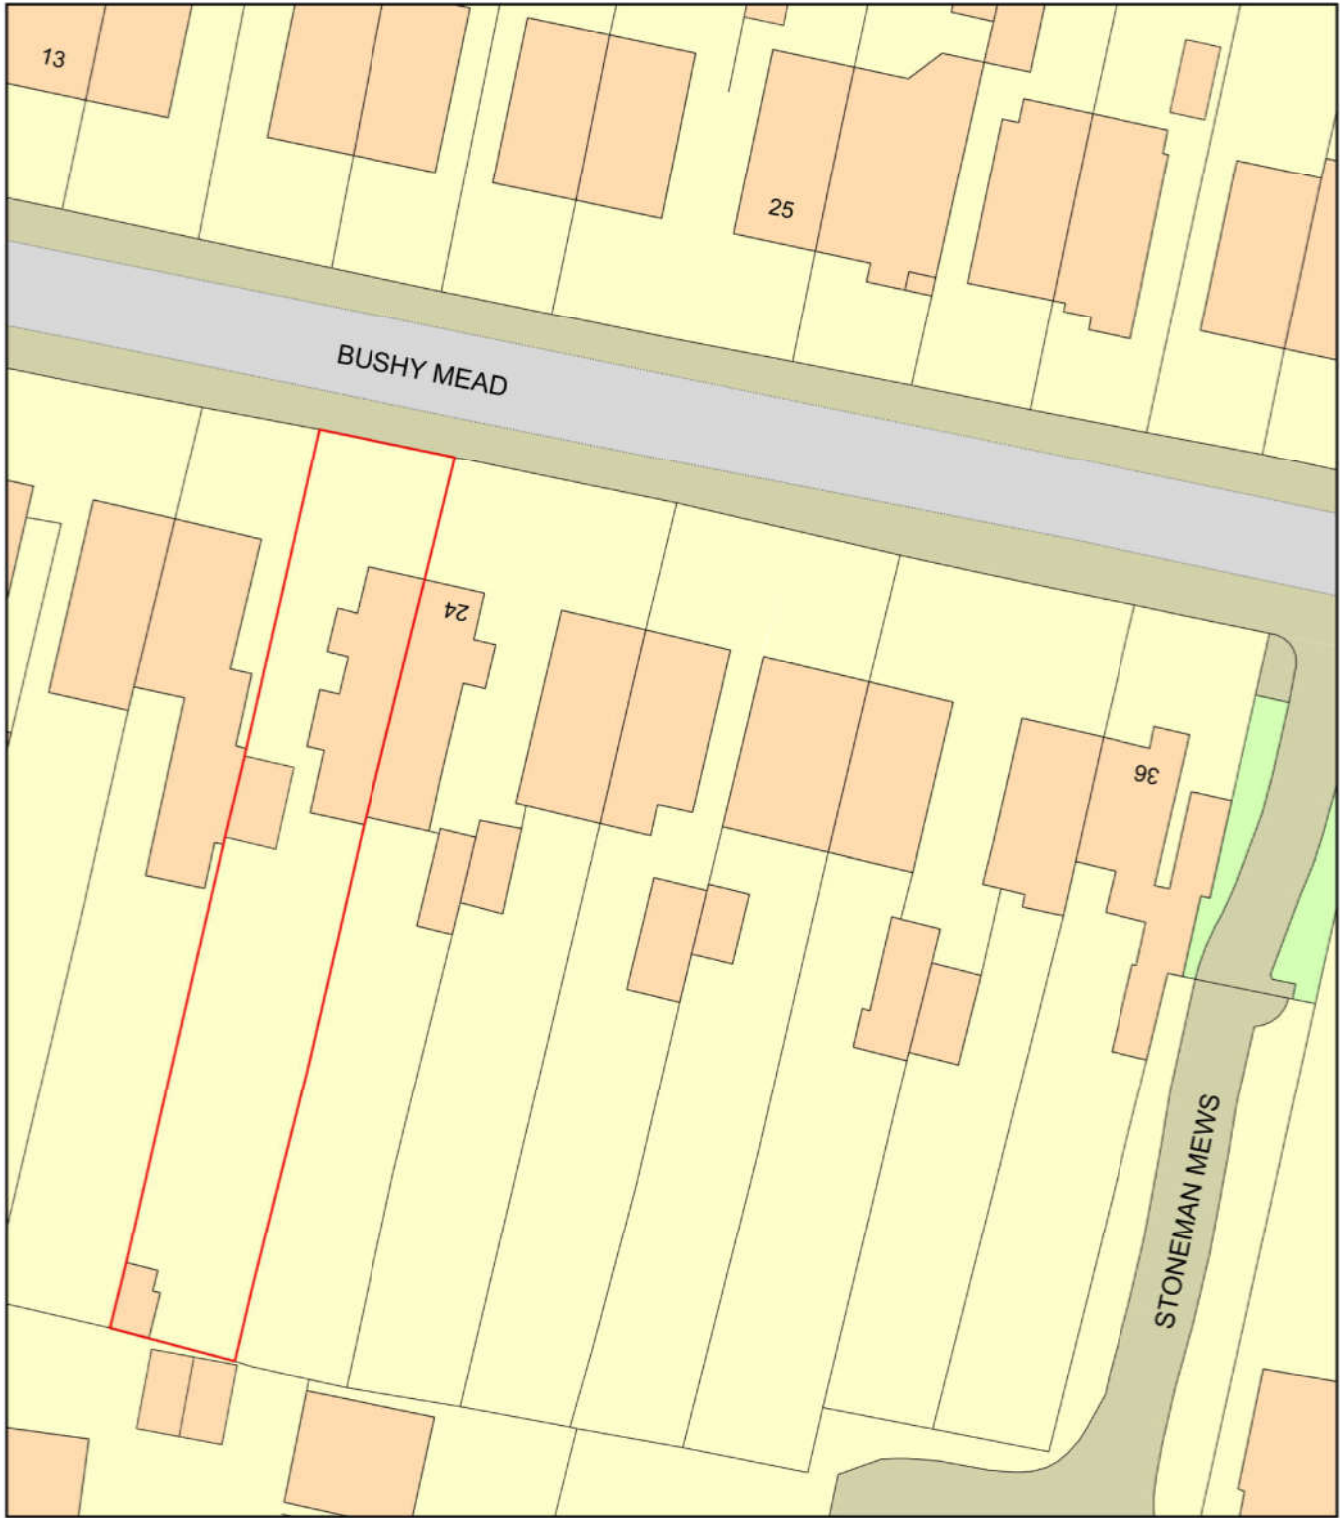

Plan Produced for: Parkers Design
Date Produced: 08 Apr 2020
Plan Reference Number: TQRQM20099170016272
Scale: 1:500 @ A4

© Crown copyright and database rights 2019 OS 100042766

1:500		100
1:200		20
1:100		10
1:50		5



PROJECT 22 Bushy Mead PO7 5DY	CLIENT Owner		
	Date	Issue Date	Scale (@ A3)
SHEET Location Plan	Drawn by SW	DRAWING NUMBER	REV
	Checked by SR	P107	