



PHYSICAL SCALE IN METERS @ 1:1250

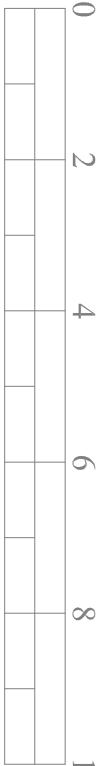


PHYSICAL SCALE IN METERS @ 1:100

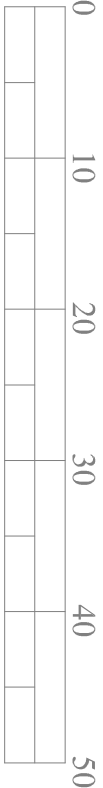


PHYSICAL SCALE IN METERS @ 1:500

NOTES:  
This drawing has been produced solely for PLANNING/DESIGN.  
Do not Scale from this Drawing except for planning purposes.  
Any drainage shown is presumed and to be checked on site  
before commencement of works.  
This drawing is the copyright of MF Designs Ltd.

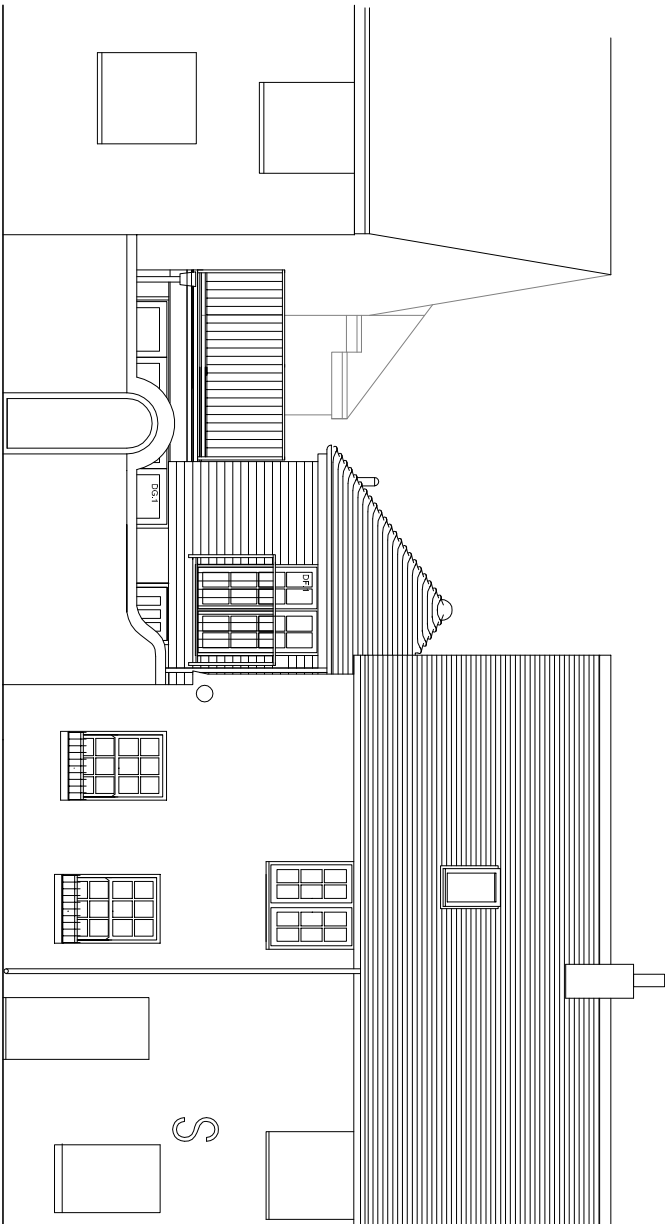

Proposed South (Street Elevation)

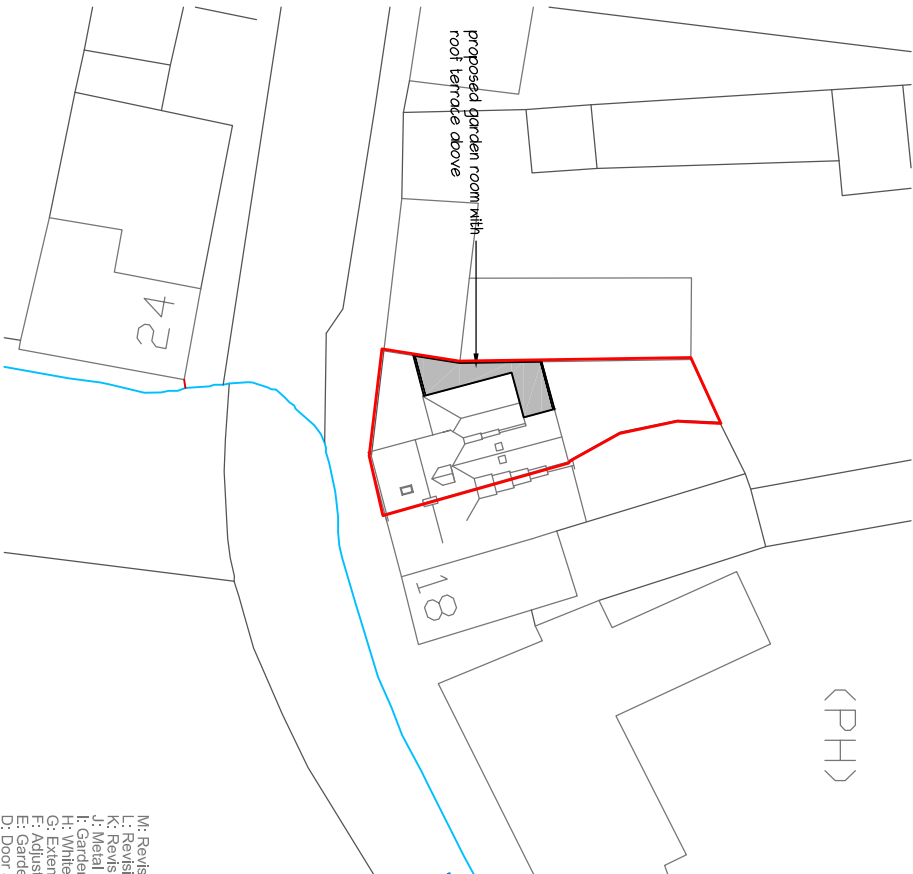

- M: Revision to balustrade and Juliet balcony from glass to metal - 20.07.2020  
L: Revision to garden room doors and roof terrace - 04.03.2020  
K: Revision to garden room roof terrace - 06.10.2017  
J: Metal balustrade/roof gable removed to rear - 06.10.2017  
I: Garden room with roof terrace - 18.08.2017  
H: White painted doors and fascia - 18.07.2017  
G: Extended fascia - 26.05.2017  
F: Adjustments to doors/bolter - 23.05.2017  
E: Garden Room addition - 08.05.2017  
D: Door and window reference numbers applied to new works - 02.09.2015  
C: Single door reference numbers applied to new works - 02.09.2015  
B: Amendments following meeting with JT - 08.05.2015  
A: Amendments following email 15.04.2015

**mf designs ltd**

Chartered Architects

36 Grove Road • Havant • Hampshire • PO9 1AR  
Director: Martin Farrer RIBA • Co Registration No.4507379



Date: April 2015  
Scale: 1:1250/500

EXTENSION & ALTERATIONS - 16 Langstone High Street, Havant. PO9 1RY

Location

Block



Crown copyright 2015. Supplied by copla ltd trading as UKPlanningMaps.com a licensed Ordnance Survey partner (100054135).  
Unique plan reference: VI/32184/44709

Job No: 3125  
Dwg No: P\_02 M