


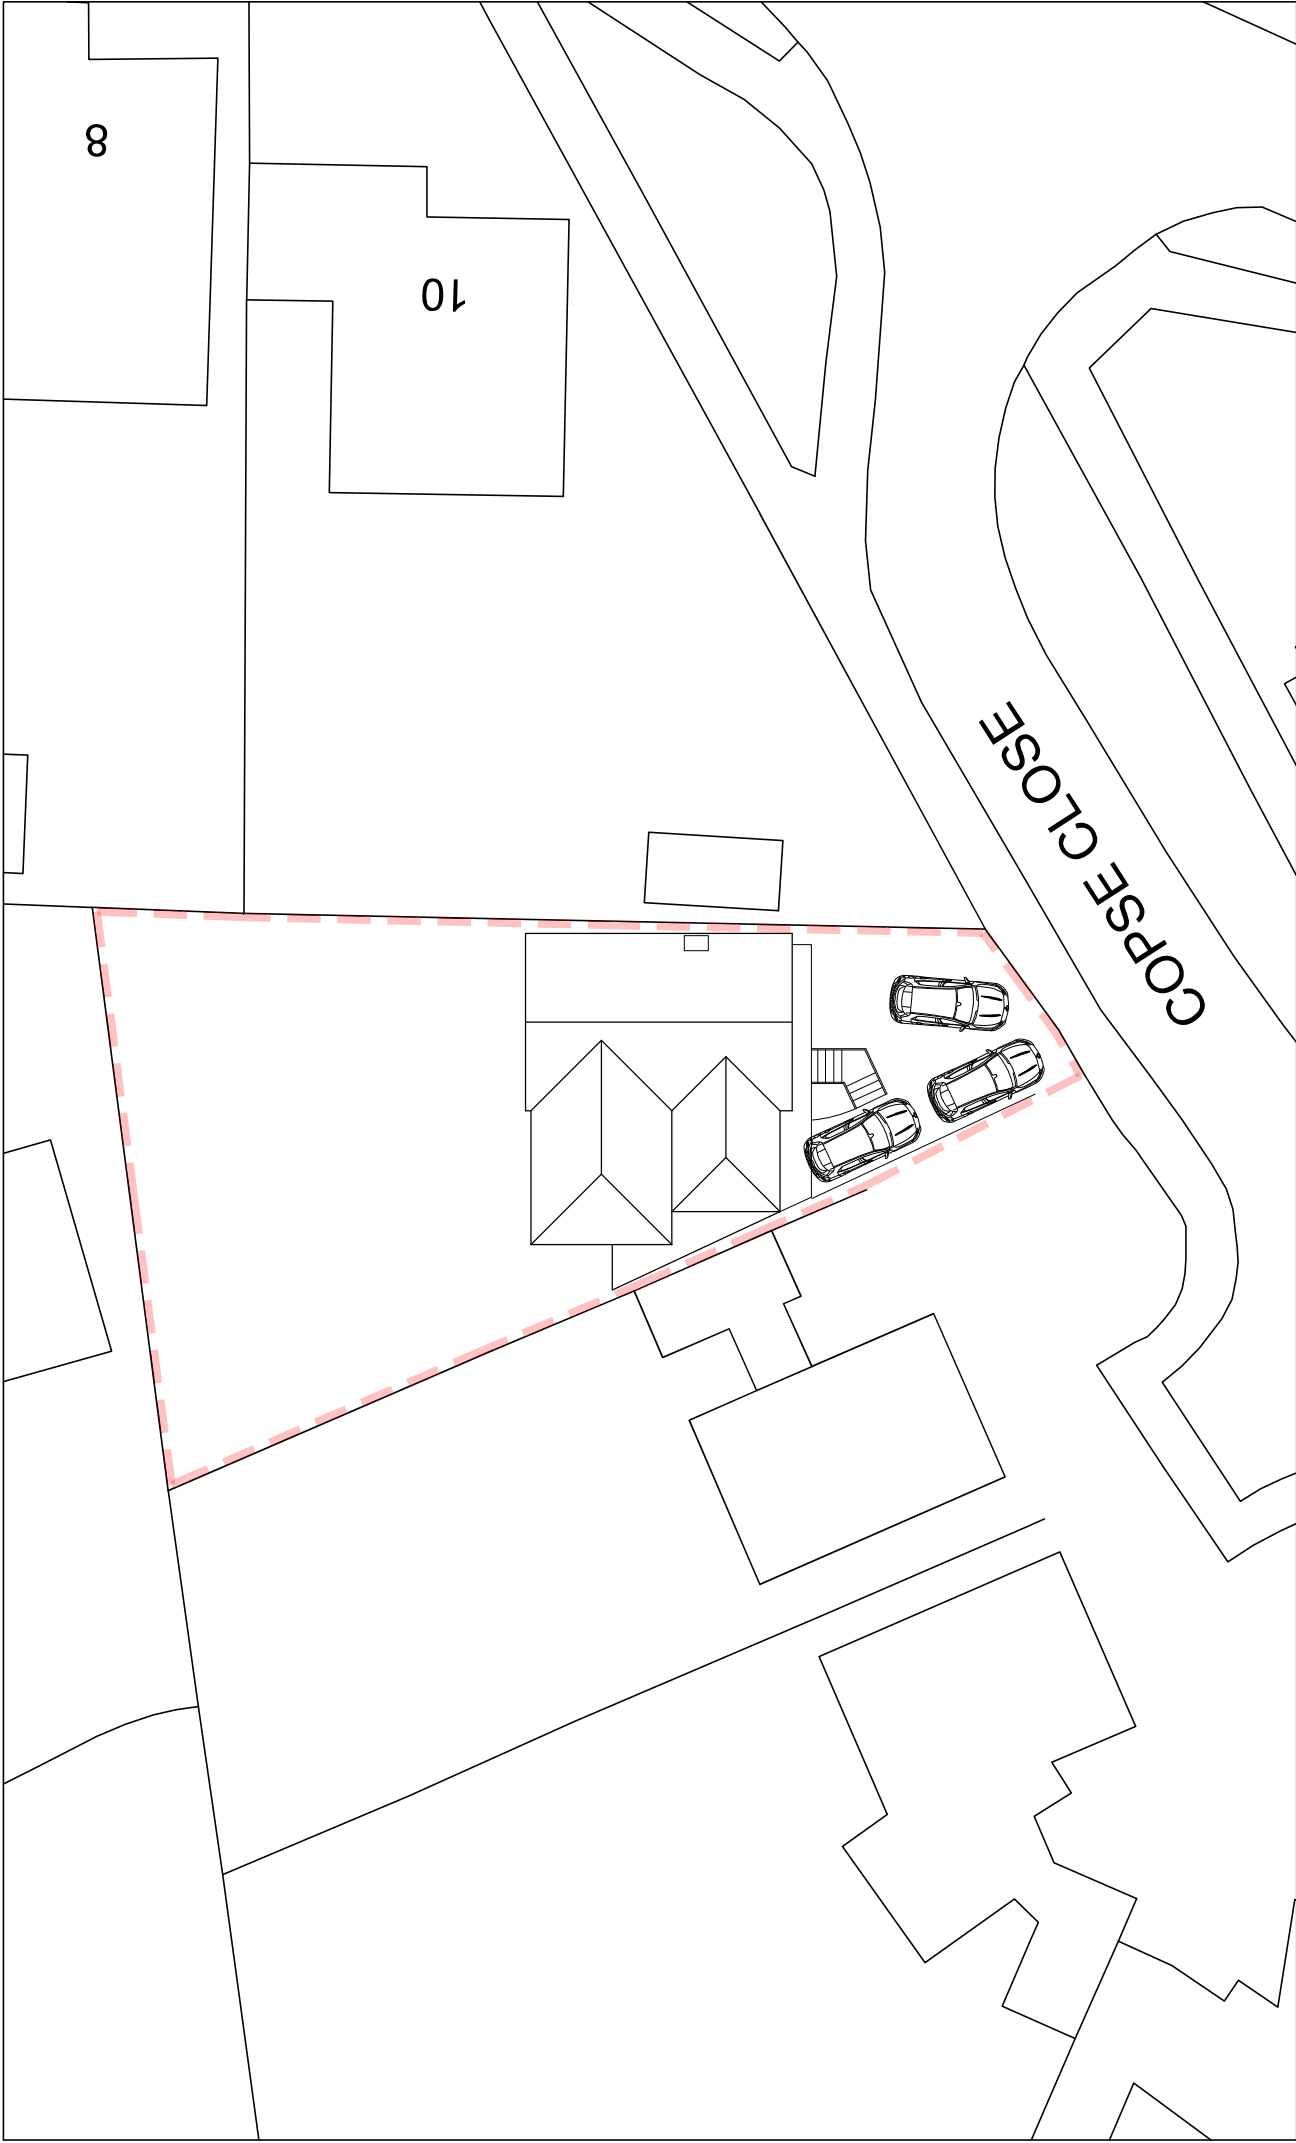

 CAD Critchley Architecture And Design Ltd. Contact: 02392 474 939 info@cad-online The Old Brewery, 55E South Street, Havant, PO9 8BU		Proposed Site Plan		1 Copse Close, Widley, Hampshire, PO7 5JS	Scale A1=1:100, A3=1:200 Drawn SAR Date 12/02/2020
		Revisions	a) Note/Date/Initial b) c) d)	20004-103 ⁰	

20m

40m

60m

80m