



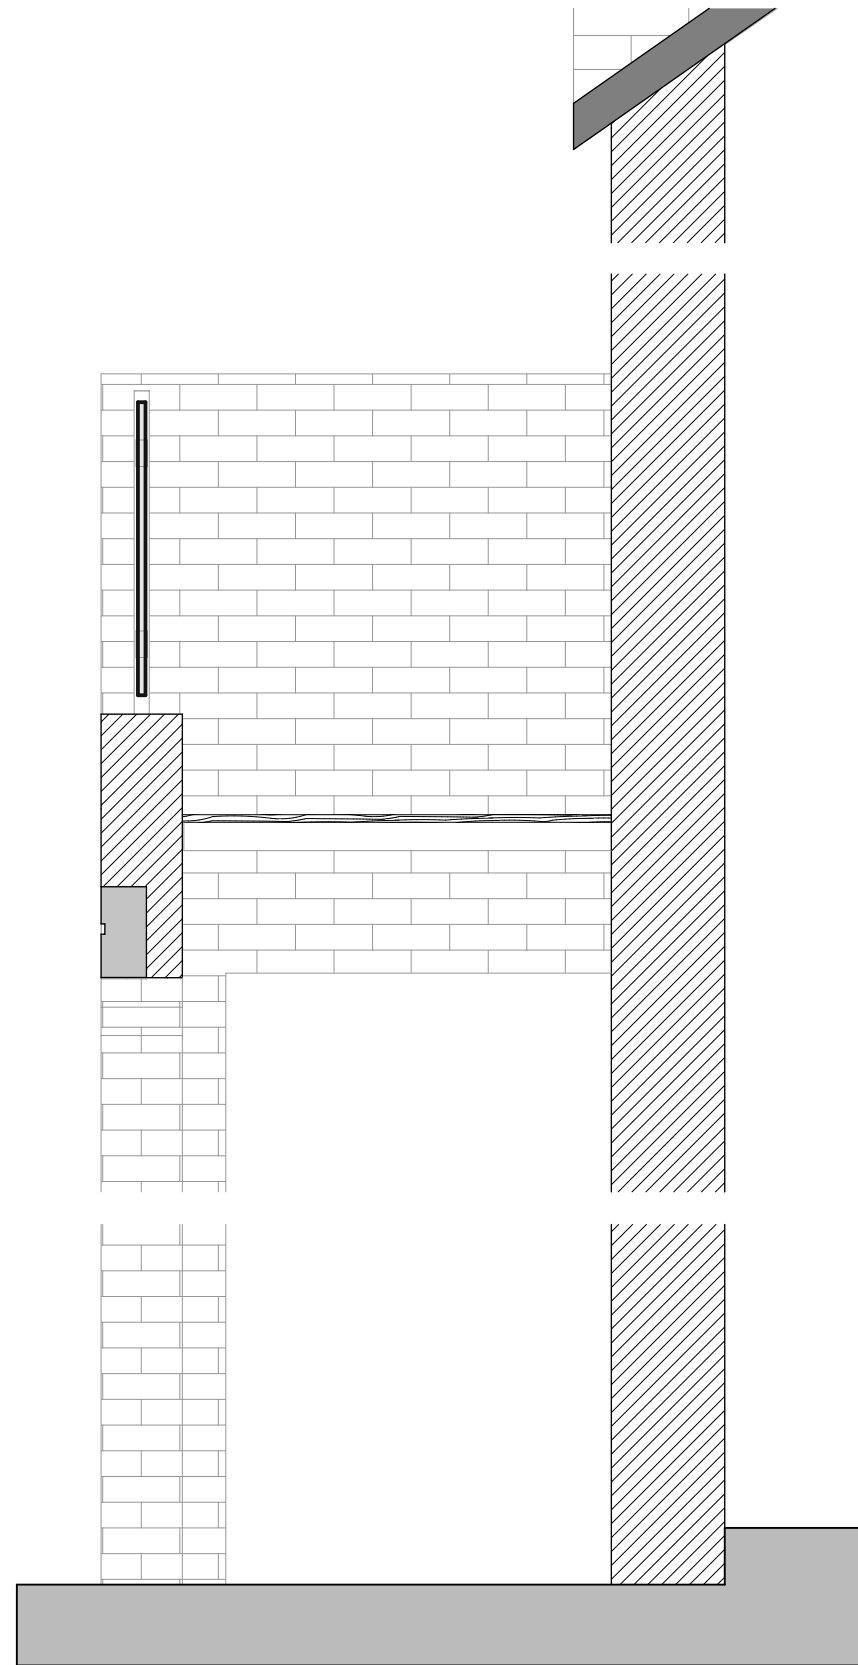

Existing Section @ 1:20

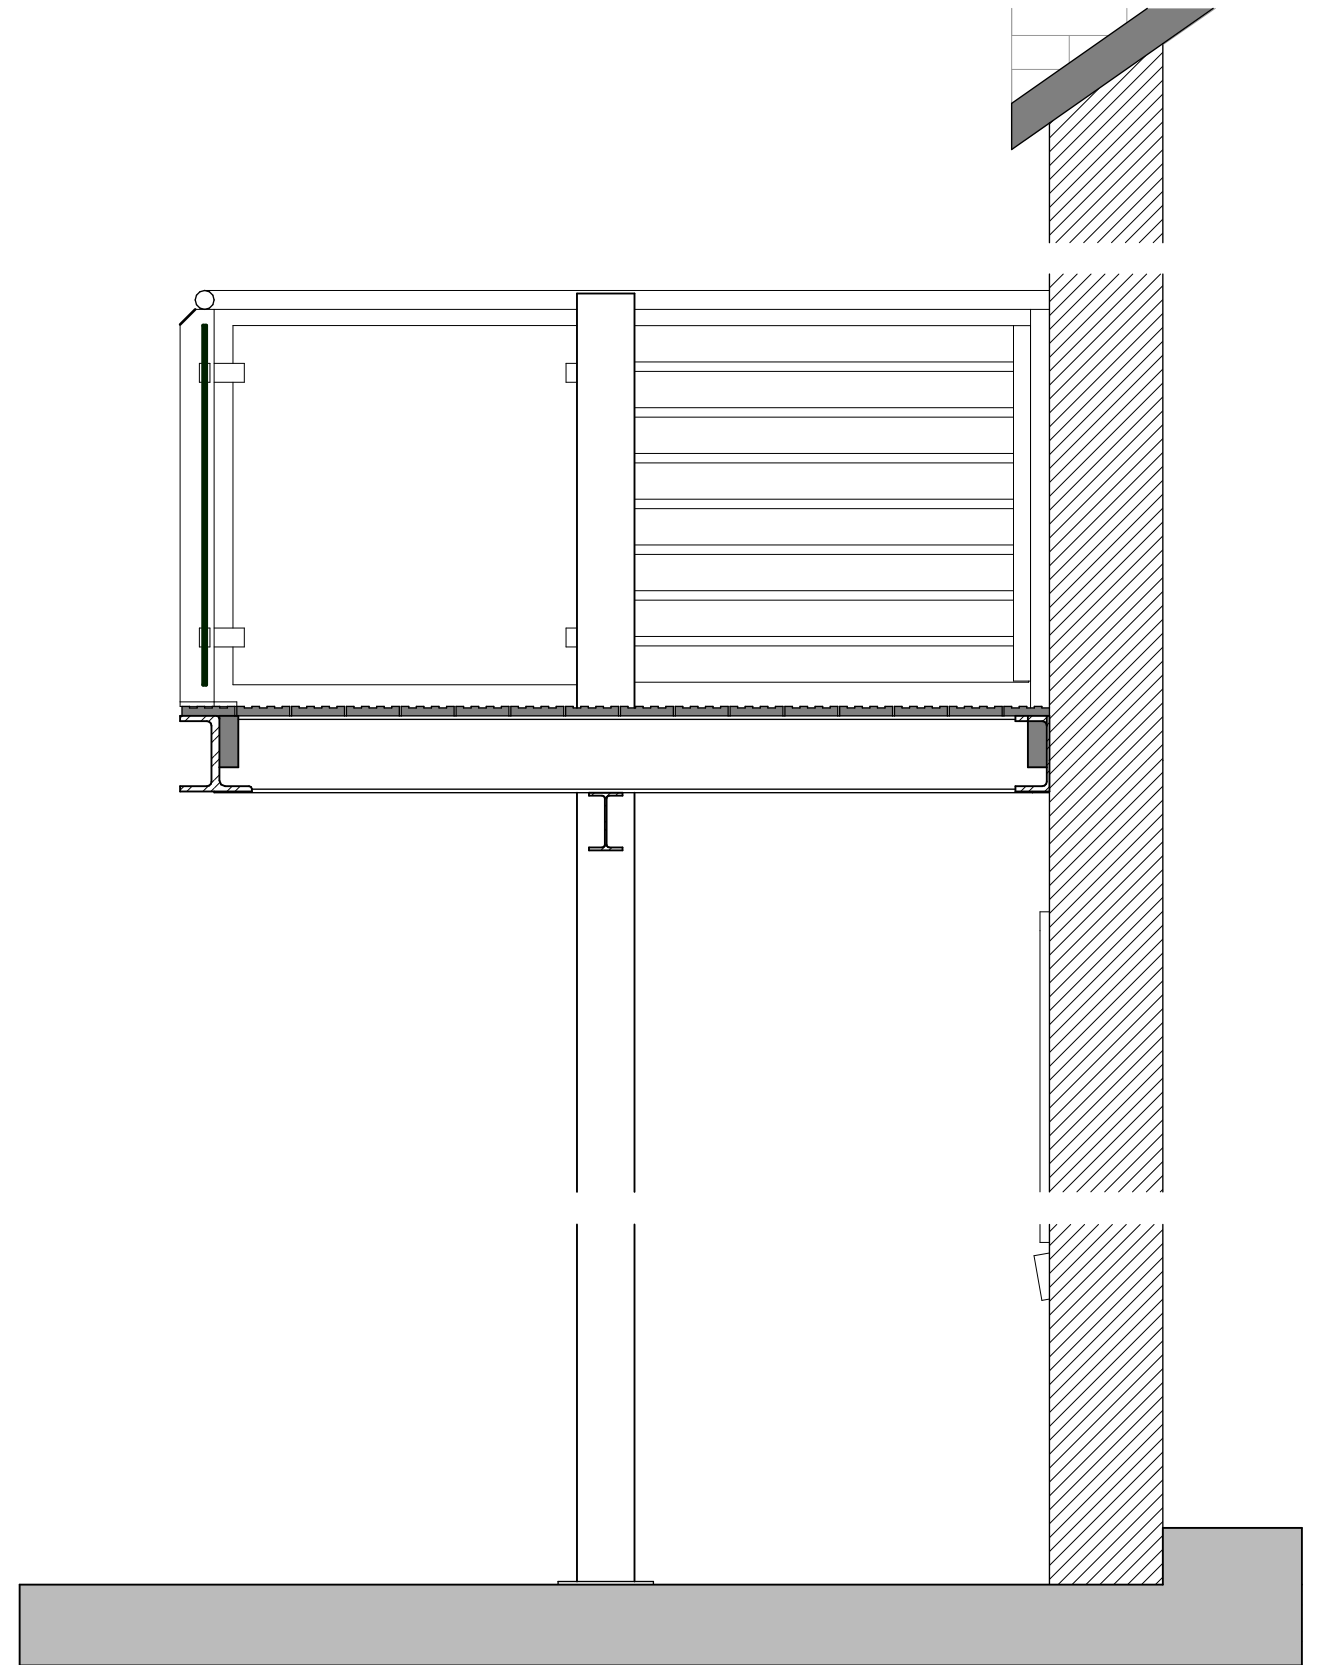

Proposed Section @ 1:20