




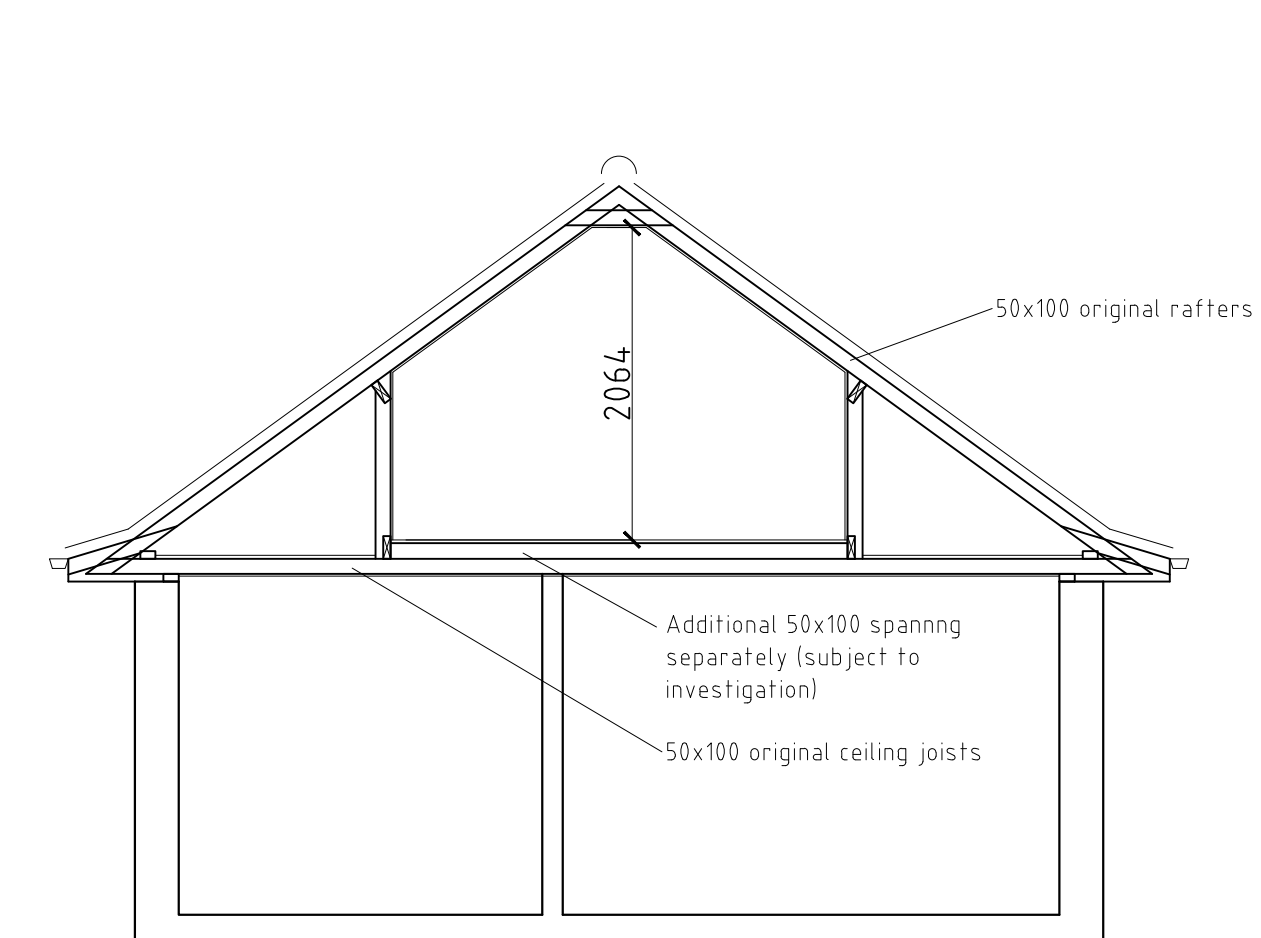


THROUGH ORIGINAL ROOF
1:50

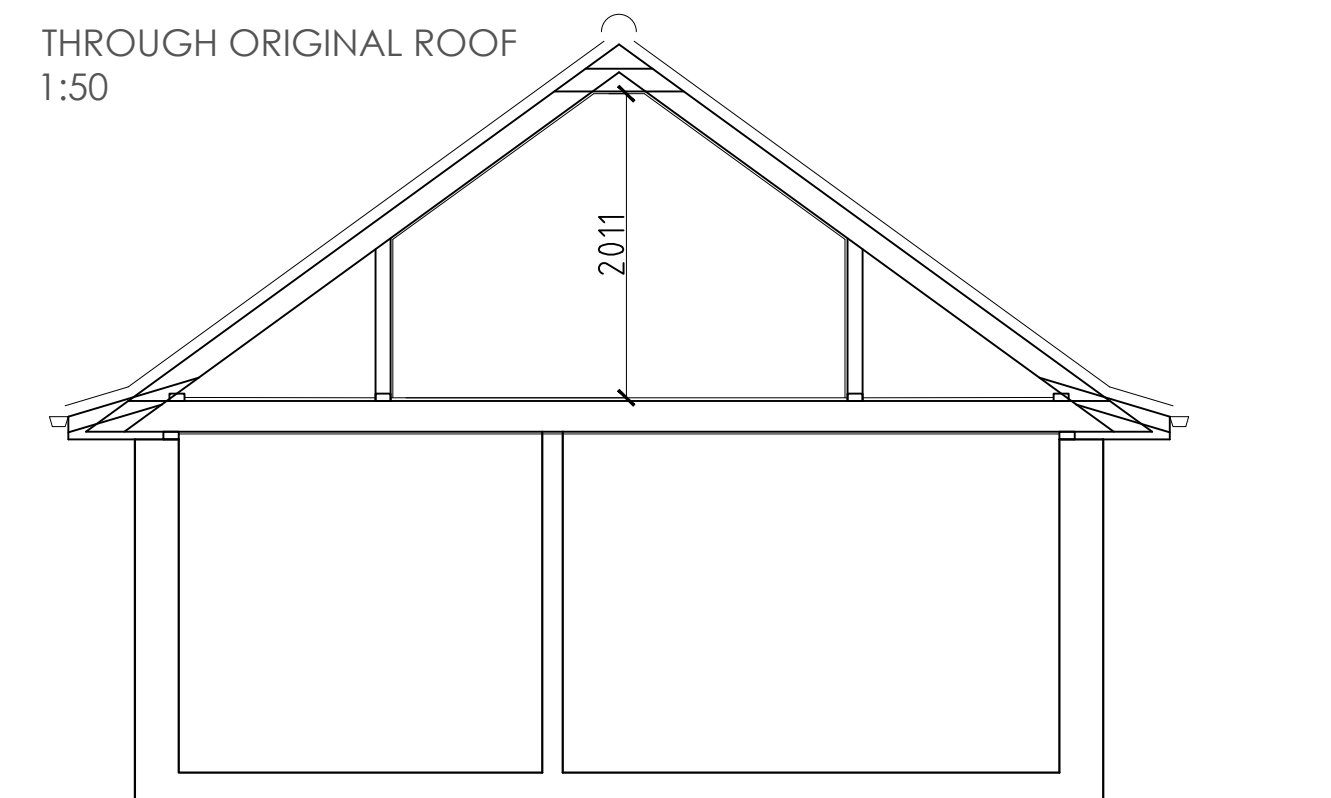

THROUGH PREVIOUS EXTENSION
1:50

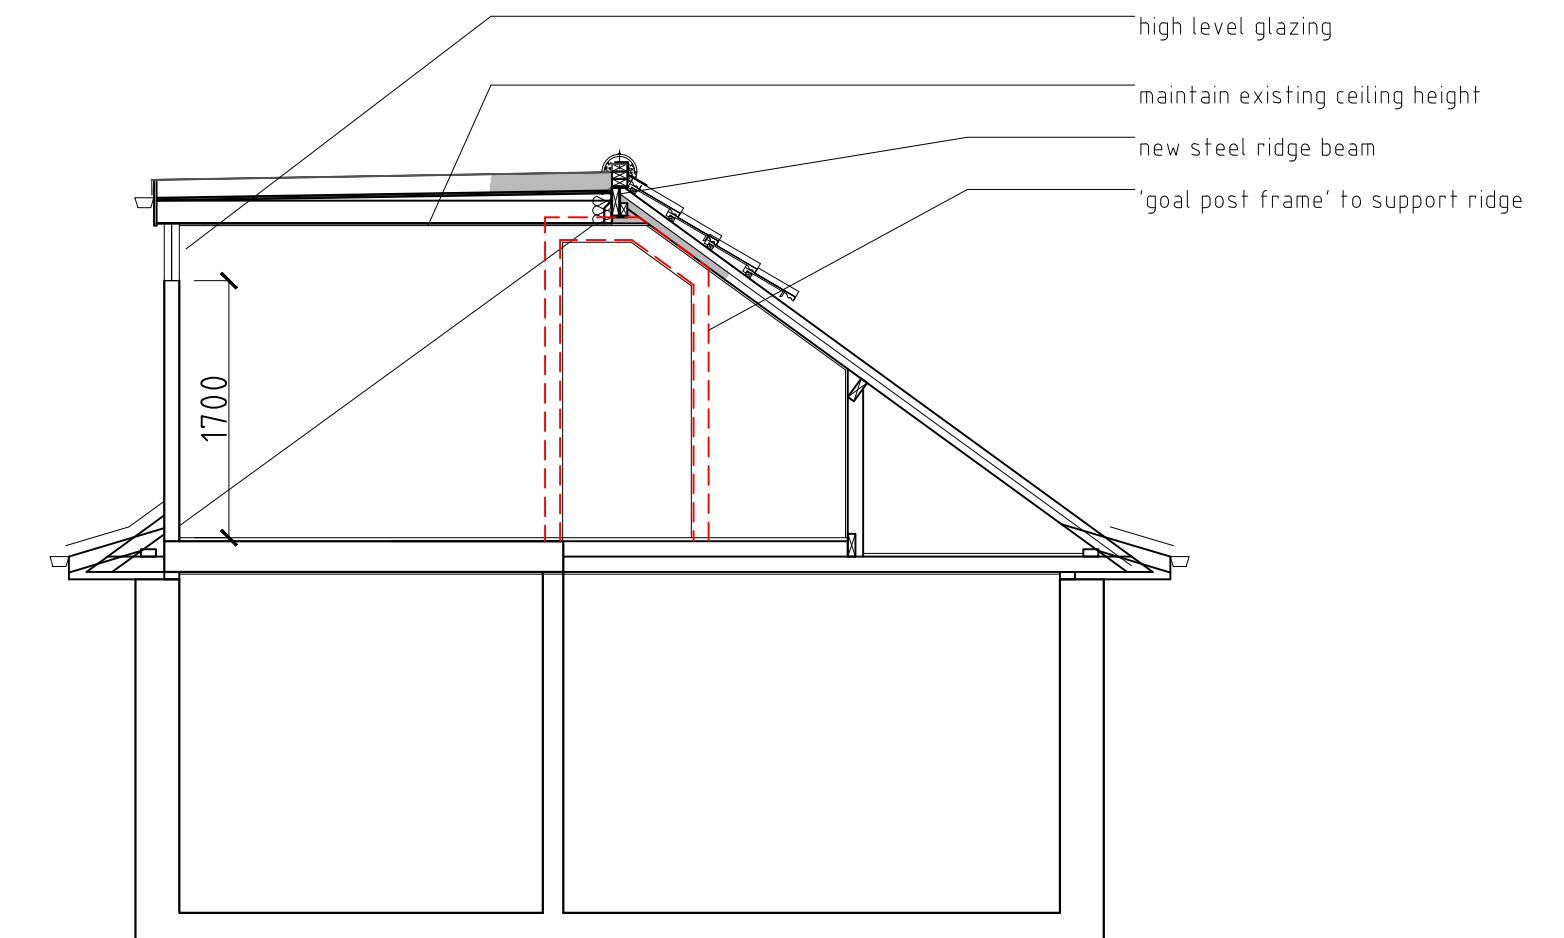

THROUGH PROPOSED DORMER
1:50

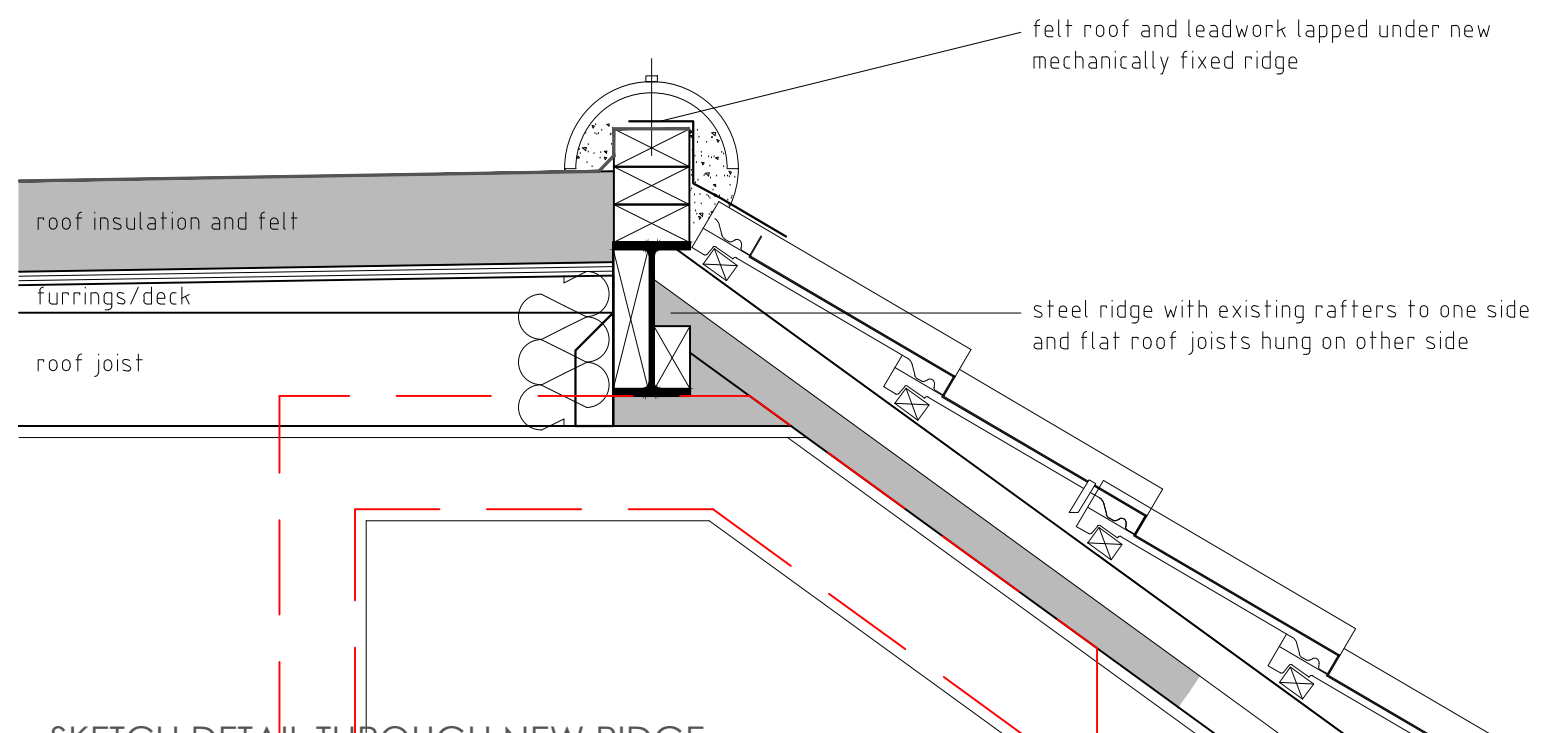

SKETCH DETAIL THROUGH NEW RIDGE
1:10