


384 London Road, Waterloooville

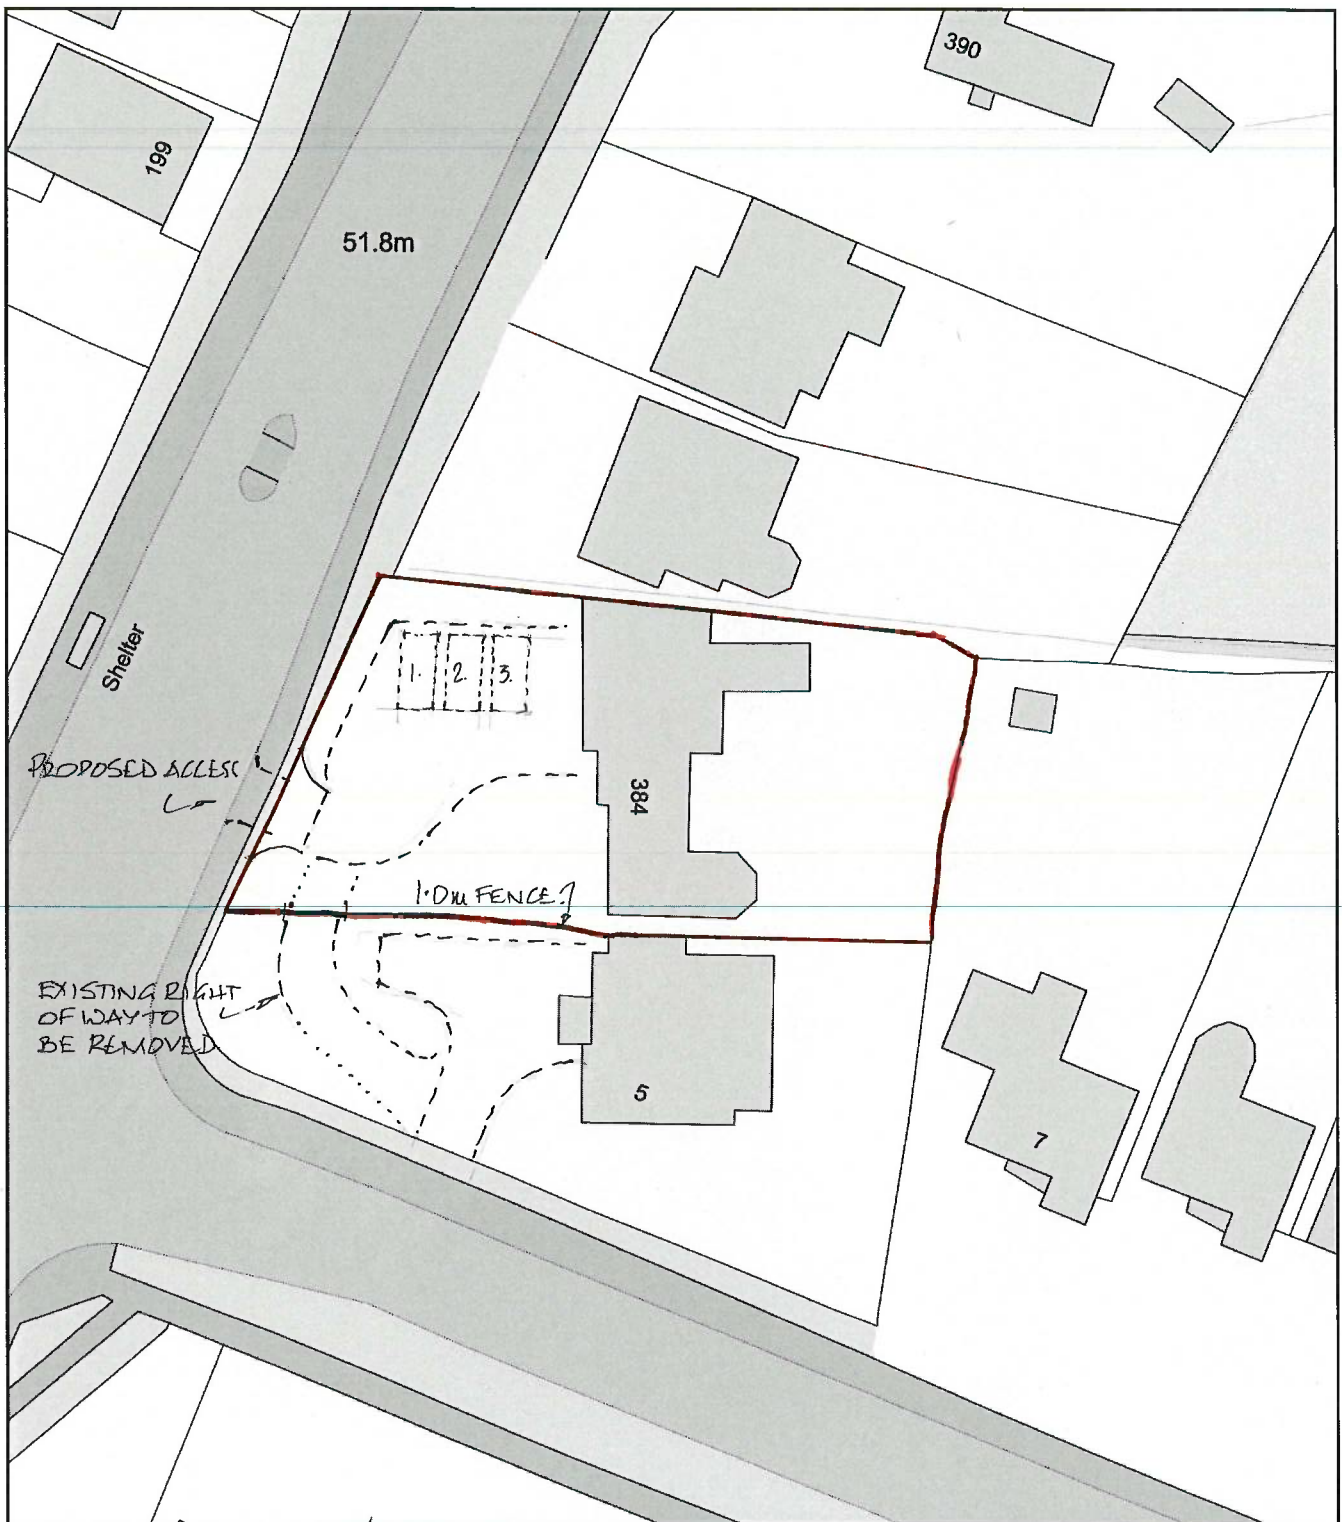

0 20
Metres



Plan Produced for: Thorns Young Architectural

Date Produced: 17 Apr 2020

Plan Reference Number: TQRQM20108092902305

Scale: 1:500 @ A4