


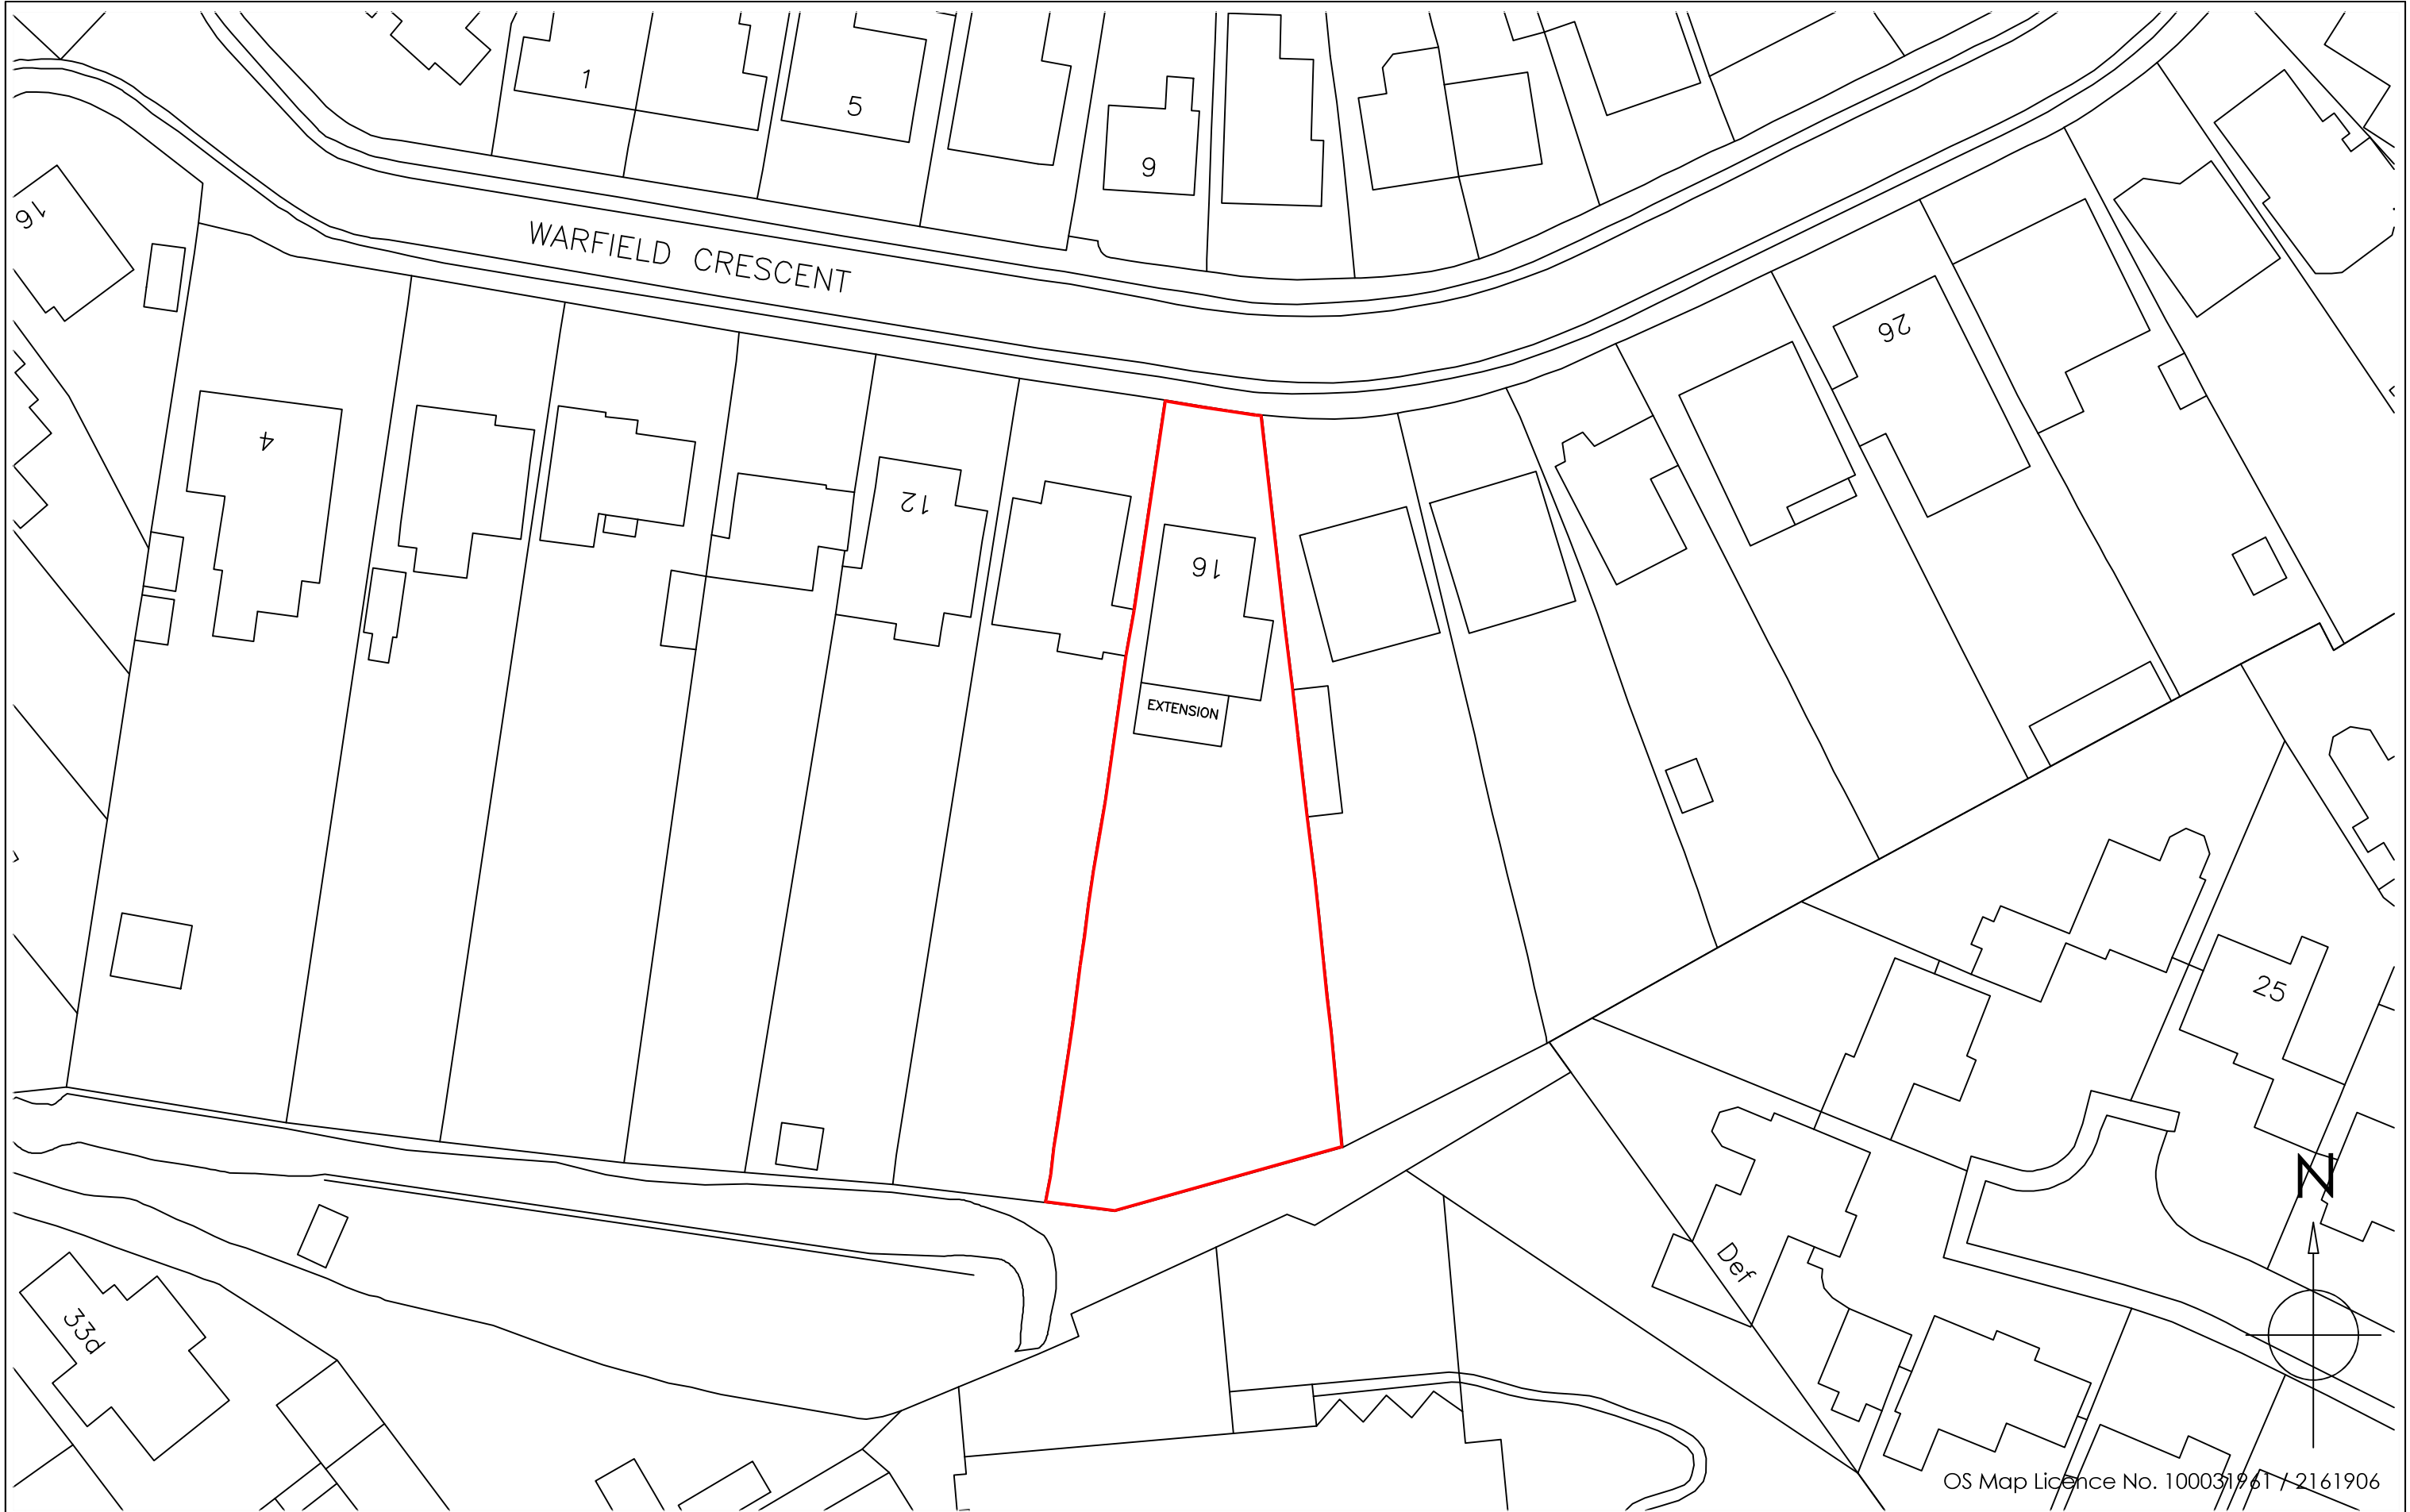

Copyright is reserved by GBS Designs and is issued on the condition that it is not copied or disclosed by or to any unauthorised persons without prior consent in writing from GBS Designs.

All dimensions to be checked on site

All structural elements to be specified by a suitably qualified structural engineer.

REV	DESCRIPTION	DRAWN	DATE
-	Initial design	GBS	16.07.19
A	Extension reduced in depth, utility room left and internal layout changes	GBS	01.10.19
B	Internal layout changes, utility room moved and some external changes	GBS	04.11.19
C	Building regulations information and section added to scheme	GBS	19.02.20
D	Ceiling in extension altered to be vaulted	GBS	05.03.20
E	Roof to extension altered to be gable end	GBS	19.03.20

Scale Bar

0 5 10 15 20 25

Drawing Ref 16 WARCRES 09		Drawing Title 16 Warfield Cresnet Waterloooville Hampshire PO7 7JP
Scale at A1 N/A	Scale at A3 1:500	
Date 16 JULY 2019		Drawn by GBS

OS Map Licence No. 100031961 / 2161906



CAD - ARCHITECTURE - DESIGN

6 Shillinglee Waterloooville
Hampshire PO7 5RW

Tel 023 9225 8315
www.gbs-designs.co.uk