


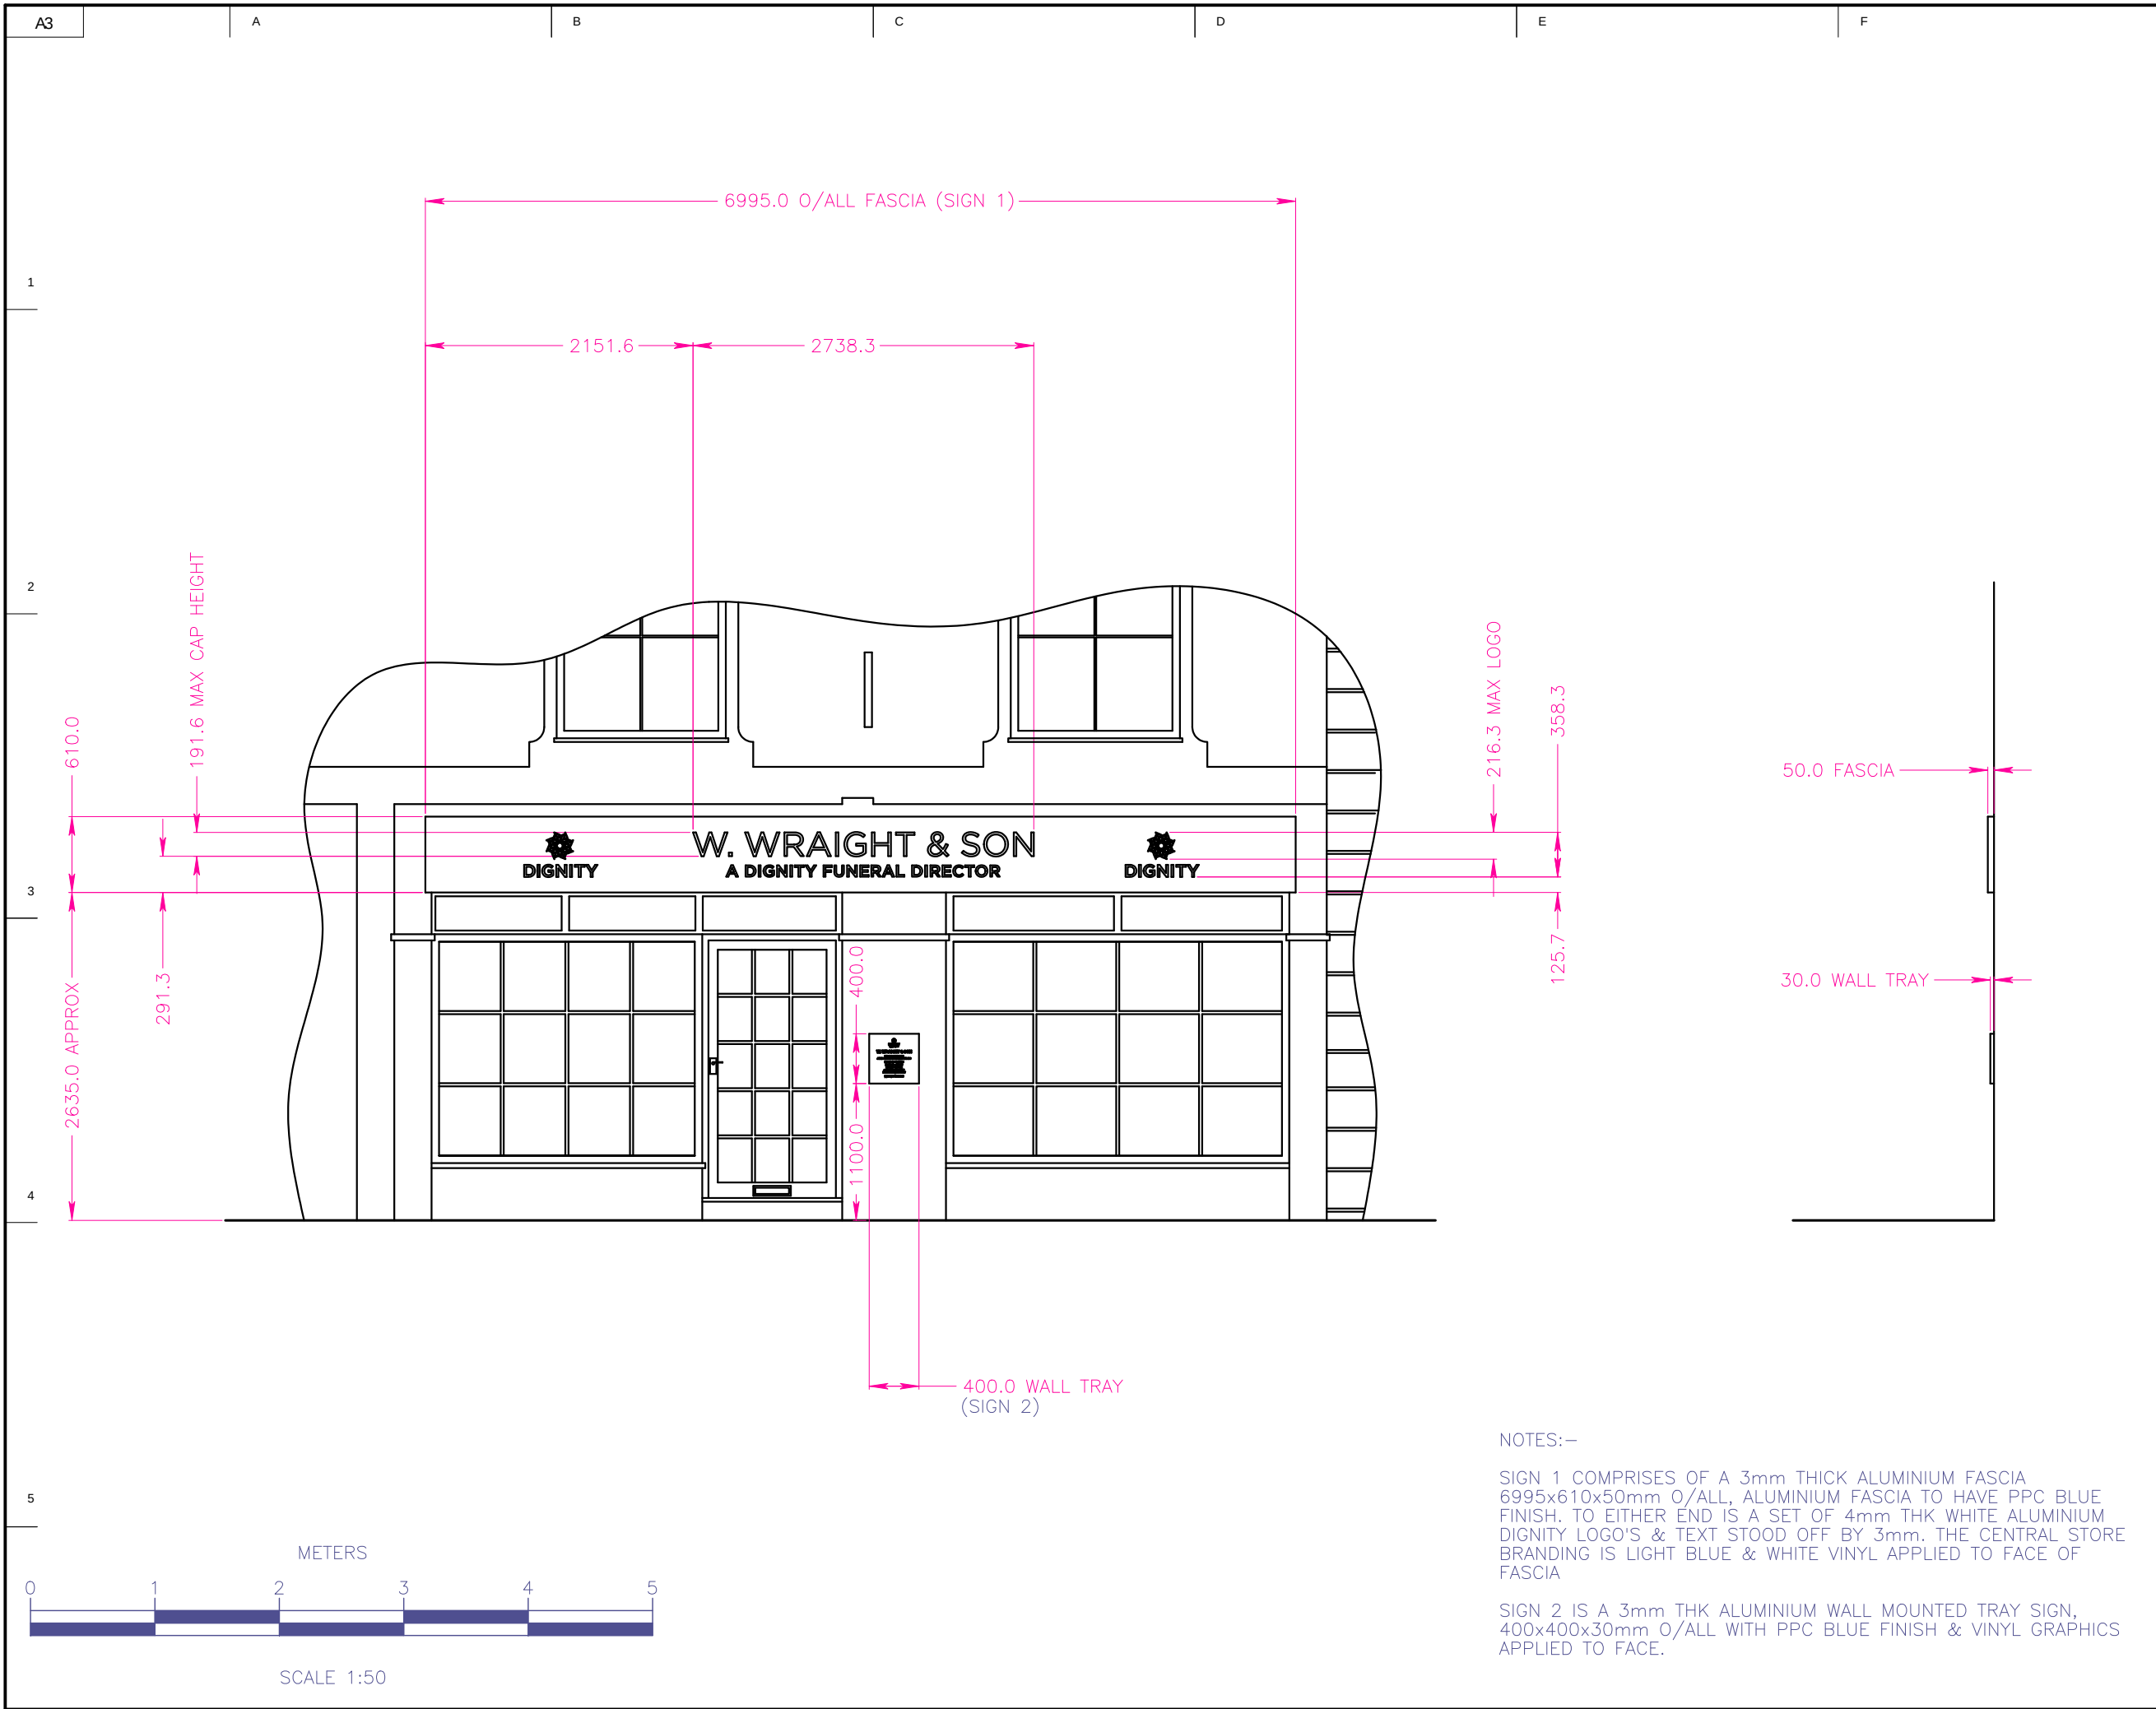



THIRD ANGLE PROJECTION  
DIMENSIONS IN MILLIMETRES

REV B  
PROJECTING SIGN HAS  
BEEN REMOVED FROM  
PLANNING DRAWING  
MJS 20/02/20

CLIENT

DIGNITY FUNERAL SERVICES

DETAIL

PLANNING ELEVATION DETAILS

ASSEMBLY / SITE

EMSWORTH - BRANCH ID 0677

MATERIAL

SEE DRG

| SCALE       | DRAWN BY | DATE       |
|-------------|----------|------------|
| 1 : 50 @ A3 | M.J.S    | 19/12/2019 |

DESIGN COPYRIGHT ©



Wood & Wood International Signs Ltd  
Heron Road  
Sowton Estate  
Exeter EX2 7LX  
Tel: 01392 444501  
Fax: 01392 252358

No part of this drawing & the design contained herein may be reproduced without the written consent of Wood & Wood International Signs Ltd

| DRAWING NO. | REV |
|-------------|-----|
| 21903       | B   |