


Key

- Existing Wall
- Proposed Wall
- Removed

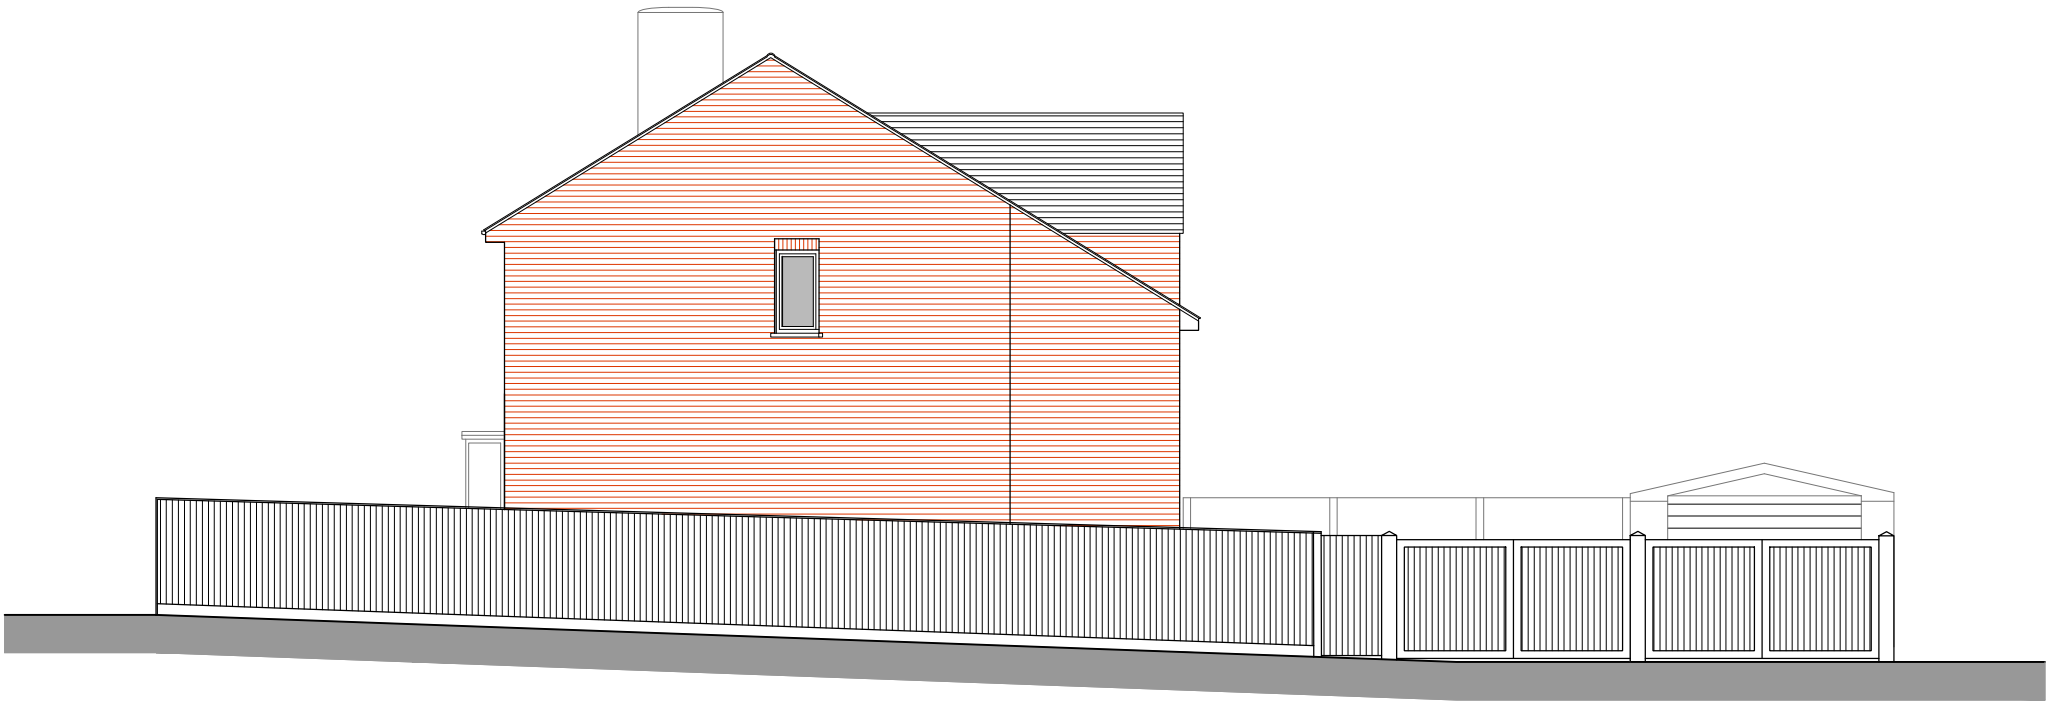

Timsbury Crescent Street Elevation

B	27.01.20	Revised as per client's comments	LAC	JM
A	22.01.20	First Issue	LAC	JM
Rev	Date	Description	By	PM

REVISIONS



Design Team Studios LLP
Copyright Reserved
Check Dimensions on Site

© Crown copyright and database rights [2019]
Ordnance Survey 0100031673
© Local Government Information House Limited copyright and database rights [2019] 0100031673

DRAWING STATUS:
Planning

REVISION:
B

PROJECT
Adj 30 Timsbury Crescent
Havant P09 3EQ
CLIENT
William Darke

Scale @ A3: 1:100
Date : © Jan 2020

Drawn by : LAC
Checked by : JM

DRAWING TITLE
Proposed Street Elevation

DRAWING NUMBER:
453.P104_B

Design Team
Studios
City Office (Design Drawn)
The Clock Tower, Great Southsea Street at Castle Road
Southsea, Portsmouth, Hants, PO5 3BY
Tel: 02392 837149



E: info@designteamstudios.com
W: www.designteamstudios.com