


PHYSICAL SCALE IN METERS @ 1:1250

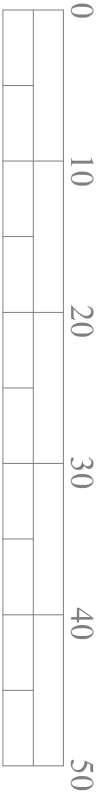

PHYSICAL SCALE IN METERS @ 1:500

NOTES:
This drawing has been produced solely for PLANNING/DESIGN.
Do not Scale from this Drawing except for planning purposes.
Any drainage shown is presumed and to be checked on site before commencement of works.
This drawing is the copyright of MF Designs Ltd.



Produced on 22 June 2020 from the Ordnance Survey National Geographic Database and incorporating surveyed revision available at this date.
This map shows the area bounded by 468061,108239 468061,108399 468161,108399 468161,108239
Reproduction in whole or part is prohibited without the prior permission of Ordnance Survey.
Crown copyright 2020. Supplied by copyright trading as UKPlanningData a licensed Ordnance Survey partner (100054135).
Data licenced for 1 year, expiring 22 June 2021. Unique plan reference VIC/470430/638376

Location



Block



mf designs ltd
Chartered Architects



36 Grove Road • Havant • Hampshire • PO9 1AR
Director: Martin Farrer RIBA • Co Registration No.4507379
U/F 02392 470967
e admin@mfdesigns.org.uk

Date: June 2020
Scale: 1:1250/500
Job No: 3229
Dwg No: P_12

SIDE EXTENSION to 77a Cunningham Road, Waterloooville. PO7 5TZ