





PHYSICAL SCALE IN METERS @ 1:1250

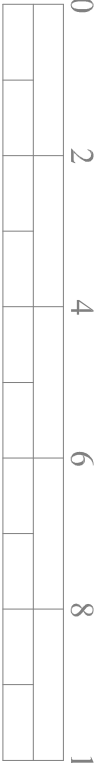


PHYSICAL SCALE IN METERS @ 1:100

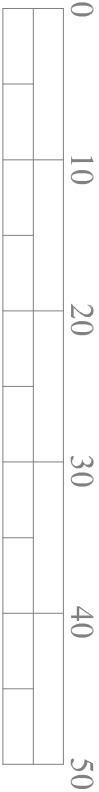


PHYSICAL SCALE IN METERS @ 1:500

NOTES:
This drawing has been produced solely for PLANNING/DESIGN.
Do not scale from this Drawing except for planning purposes.
Any drainage shown is presumed and to be checked on site before commencement of works.
This drawing is the copyright of MF Designs Ltd.

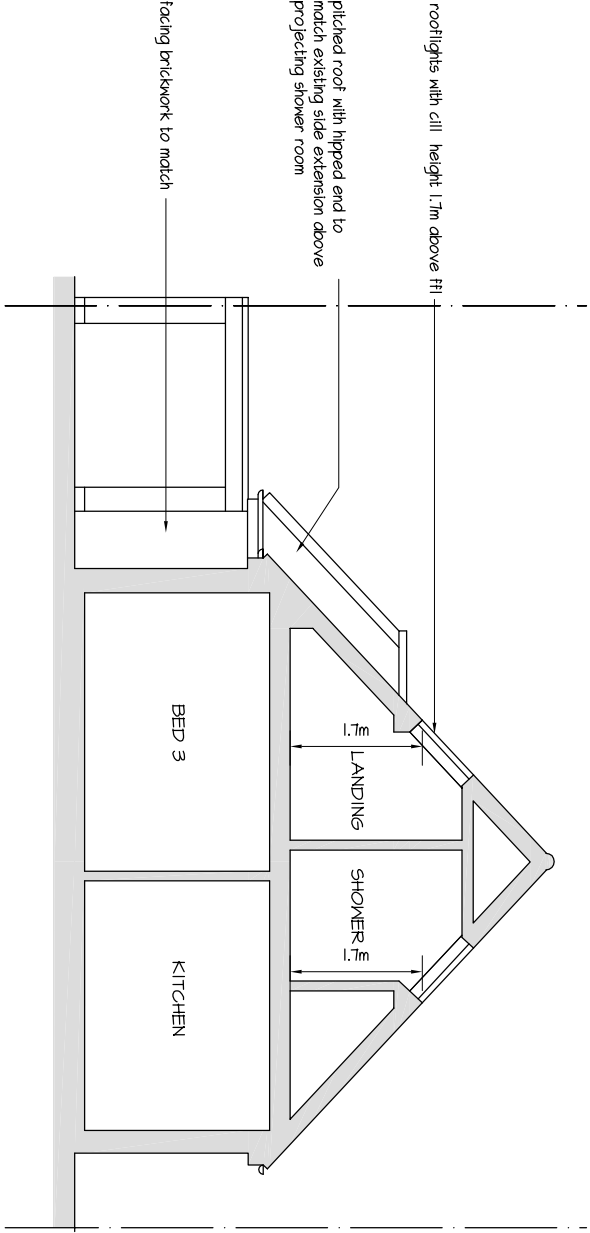

Proposed South / Section AA

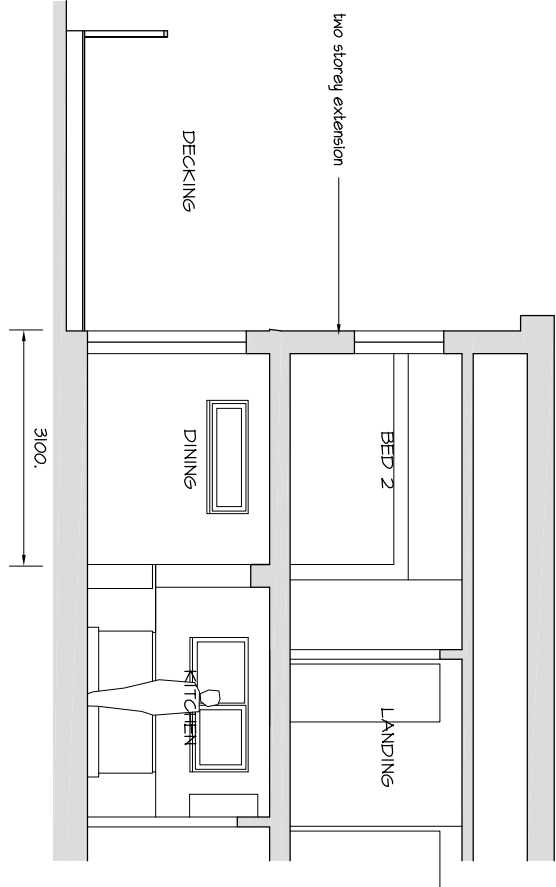


Proposed Section BB



Produced on 06 April 2020 from the Ordnance Survey National Geographic Database and incorporating surveyed revision available at this date.
This map shows the area bounded by 468458,111298 468558,111298 468558,111198
Reproduction in whole or part is prohibited without the prior permission of Ordnance Survey.
Crown copyright 2020. Supplied by copyright trading as UKPlanningMaps.com a licensed Ordnance Survey partner (00054135).
Data licensed for 1 year, expiring 06 April 2021. Unique plan reference VIC/446505/605418

Location

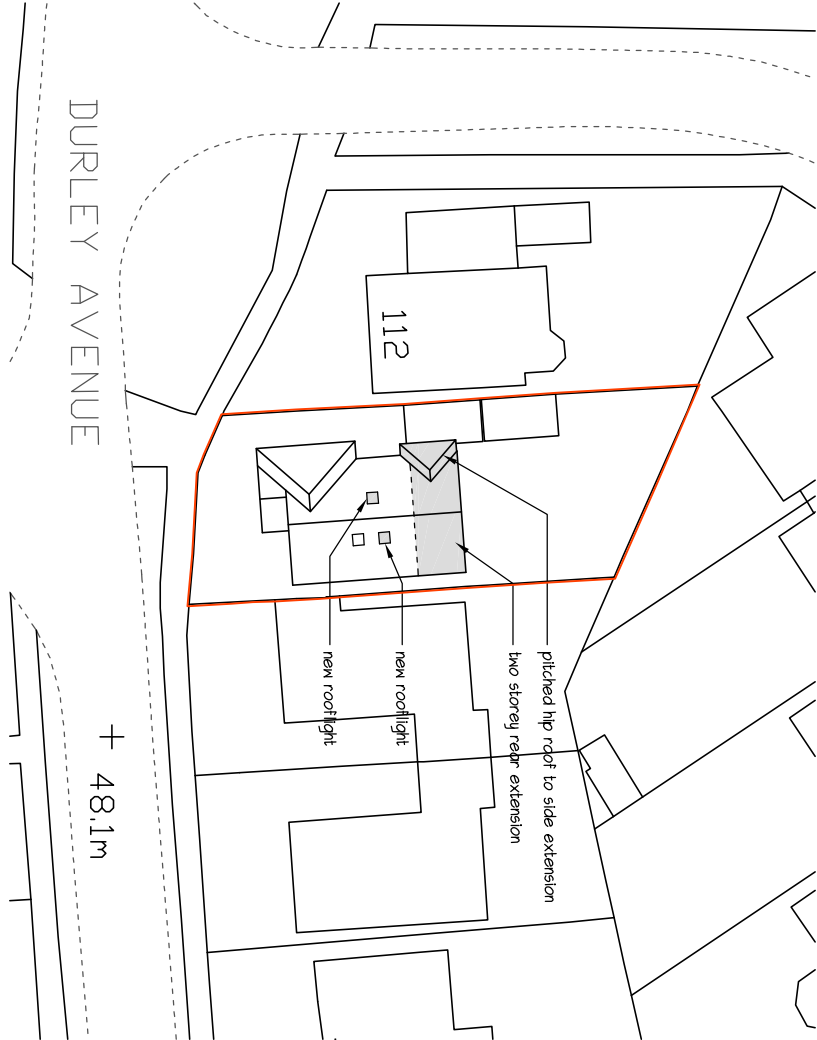

Block



mf designs ltd

Chartered Architects



36 Grove Road • Havant • Hampshire • PO9 1AR
Director: Martin Farrer RIBA • Co Registration No.4507379

U/F 02392 470967
e admin@mfdesigns.org.uk

Date: April 2020
Scale: 1:1250/500

Job No: 3241
Dwg No: P_03

EXTENSION & ALTERATIONS - 110 Durley Avenue, Waterlooville. PO8 8TZ