


1 proposed new access to 35
blackthorn drive & parking layout

- 2 proposed entrance to new dwelling
- 3 proposed private rear amenity (99 sq/m)
- 4 rotary dryer
- 5 water butt
- 6 external dusk til dawn lighting
- 7 bin & cycle store
- 8 composting
- 9 existing tree

indicative proposed landscaping

 line of application site (196 sq/m)

**line of other land in ownership
(255 sq/m)**

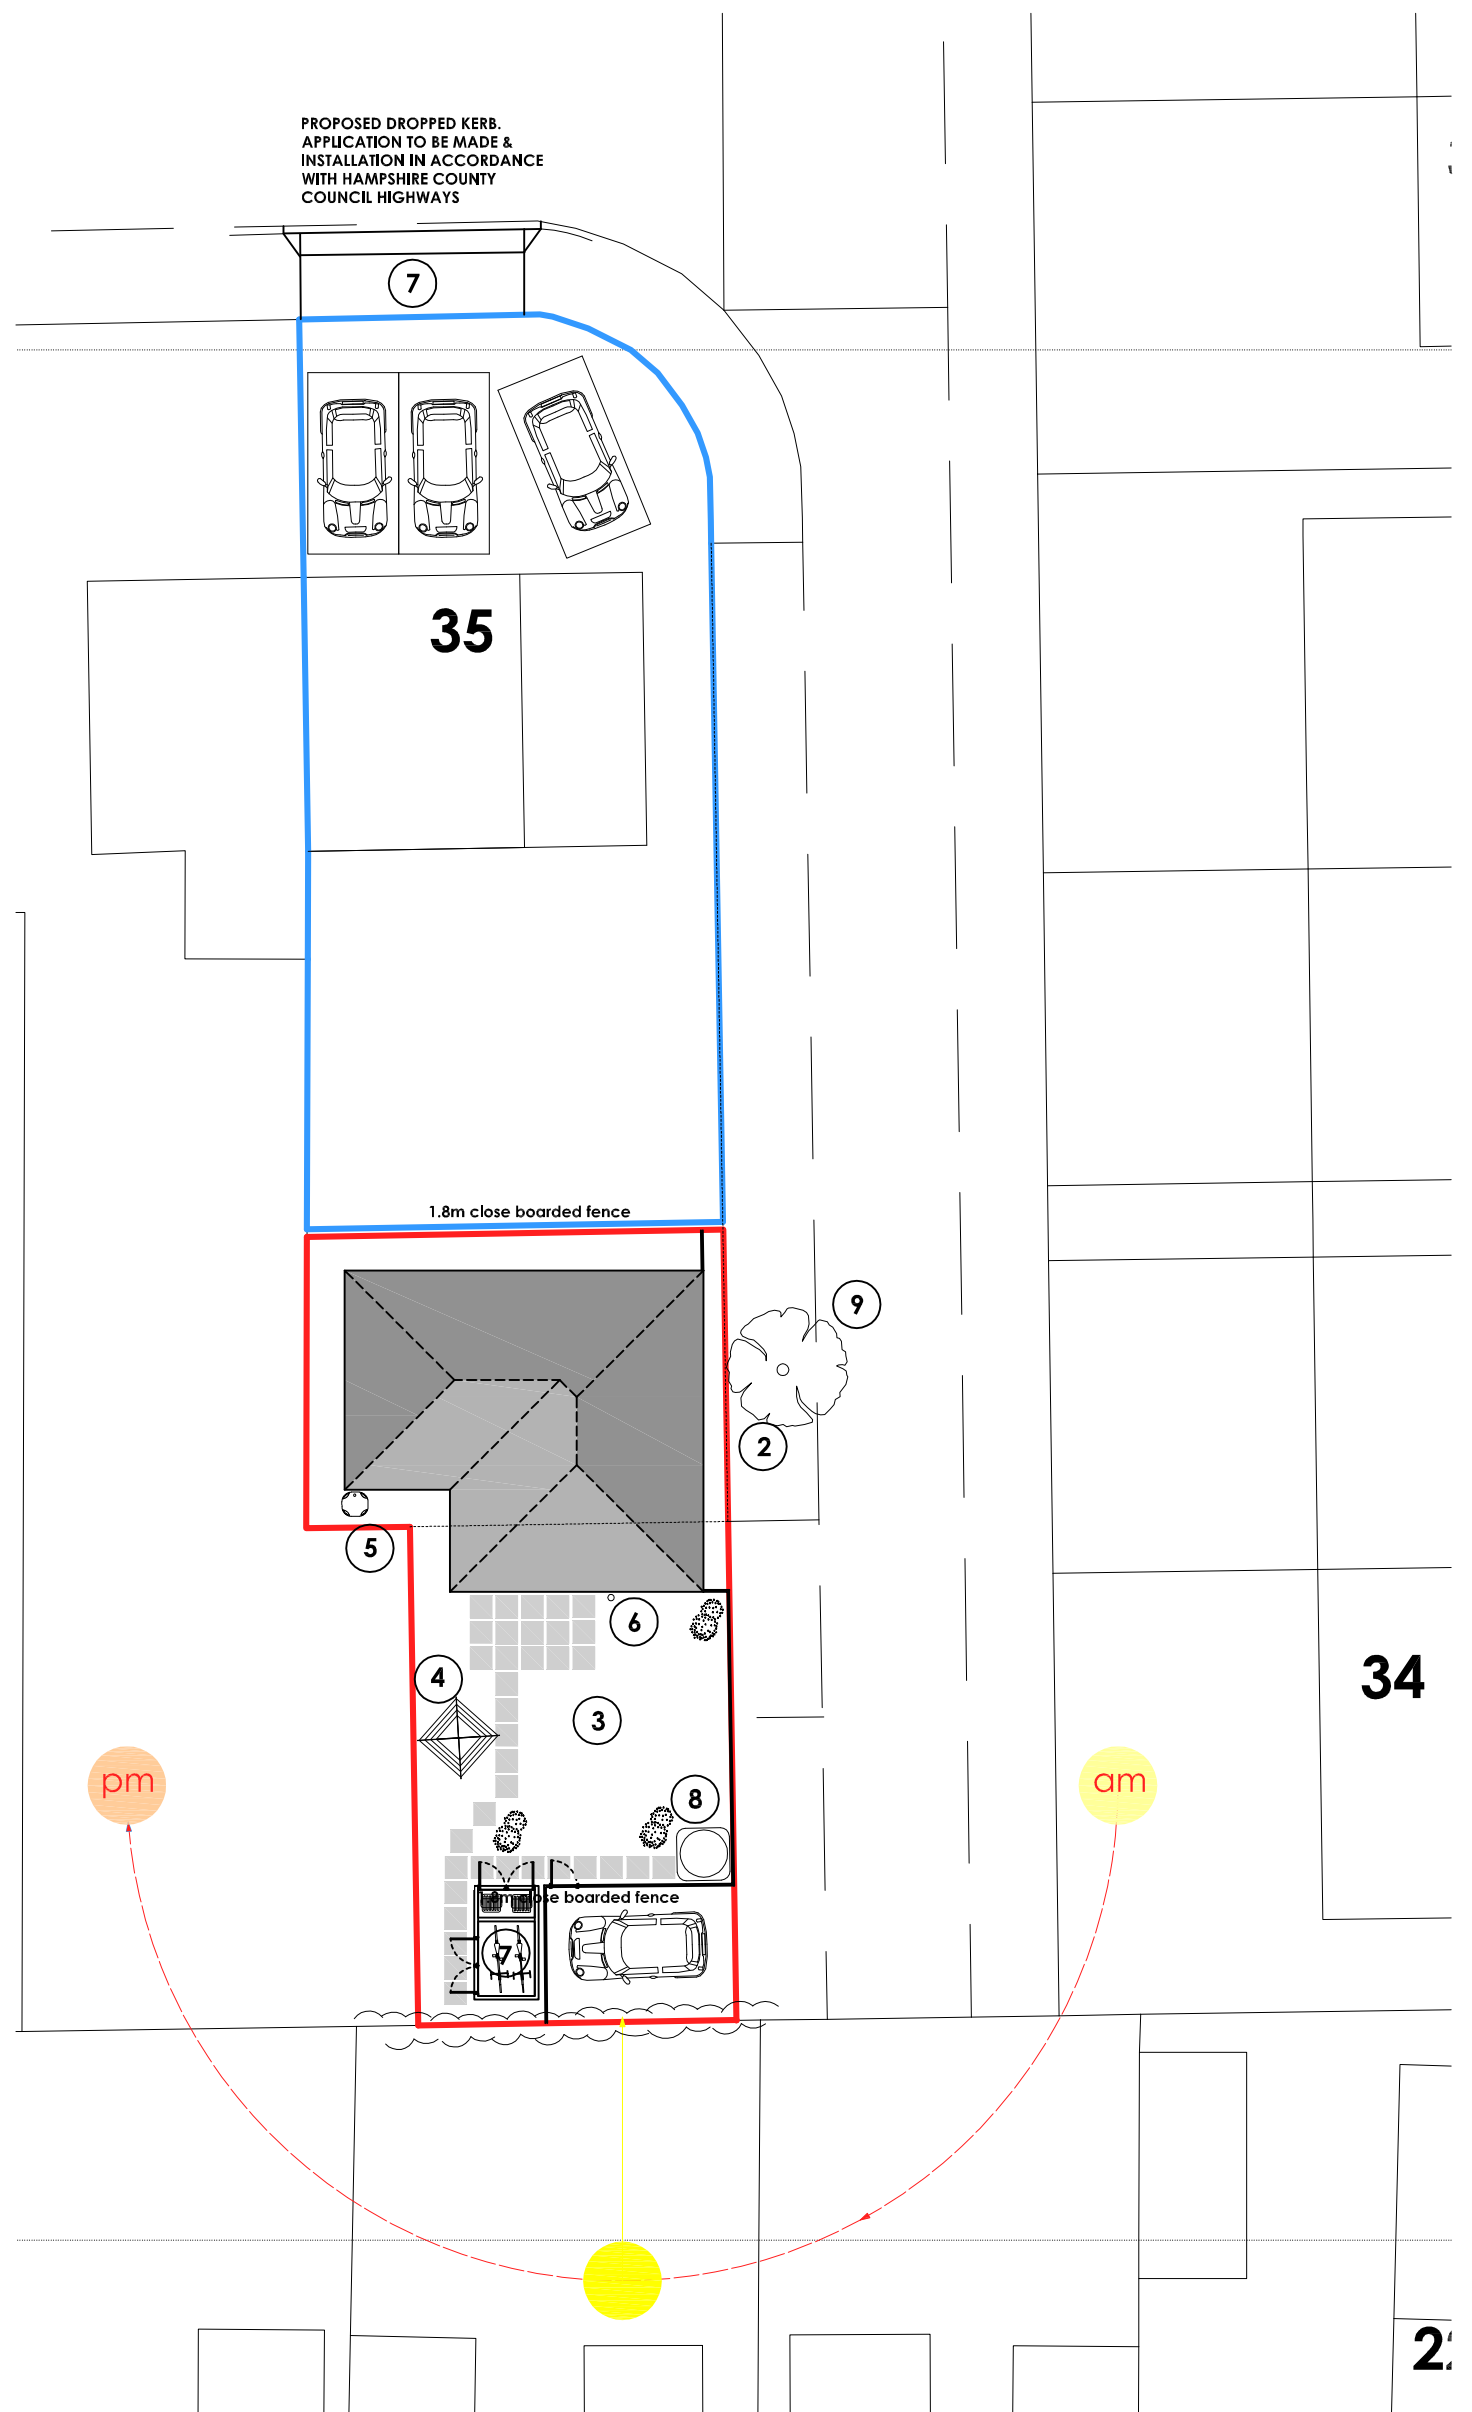

PROPOSED SITE LAYOUT SCALE 1:200

the studio, 29 khartoum road,
highfield, southampton, so17 1ny



address
land to rear of
35 blackthorn drive
hayling island
hampshire
po11 9pa

drawing no.
234/10/105

drawing

client
mr andrews

stage
planning

date
oct 2015

scale
1:200 @ A3

revision

this drawing is the copyright of CMCDesign and may not be copied, altered or reproduced in any form without the written consent of CMCDesign.

it is the sole responsibility of the building owner to draw up all legal agreements with adjoining property owners to cover the over hanging of any fascias, guttering, foundations or any part of the building. CMCDesign can not be held responsible in any way whatsoever for any legal costs or other costs incurred through any neighborhood disputes.

It is the sole responsibility of the building owner to comply with the party wall act 1996. CMCDesign can not be held responsible in any way if non compliance is adopted.

use figured dimensions only in millimetres only unless stated otherwise.

clients and contractors to check all drawings and to verify all dimensions on site prior to works commencing, any discrepancies in dimensions or boundary locations are to be brought to the attention of CMCDesign immediately before any further works take place on site