


PHYSICAL SCALE IN METERS @ 1:1250

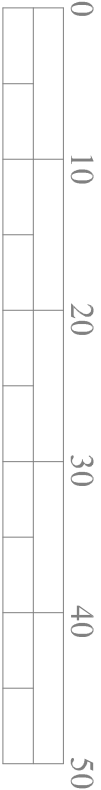

PHYSICAL SCALE IN METERS @ 1:500

NOTES:
This drawing has been produced solely for PLANNING/DESIGN.
Do not Scale from this Drawing except for planning purposes.
Any drainage shown is presumed and to be checked on site before commencement of works.
This drawing is the copyright of MF Designs Ltd.



Produced on 09 April 2020 from the Ordnance Survey National Geographic Database and incorporating surveyed revision available at this date.
This map shows the area bounded by 475023/105666 475023/105766 475123/105766 475123/105666
Reproduction in whole or part is prohibited without the prior permission of Ordnance Survey.
Crown copyright 2020. Supplied by copyright as UK Ordnance Survey partner 1000541351.
Data licensed for 1 year, expiring 09 April 2021. Unique plan reference VIC/447237/606375



Location



Block

mf designs ltd

Chartered Architects



36 Grove Road • Havant • Hampshire • PO9 1AZ
Director: Martin Farrer RIBA • Co Registration No.4507379
e admin@mfdesigns.org.uk

Date: April 2020
Scale: 1:1250/500
Job No: 3242
Dwg No: P_03

EXTENSION & REVISED TERRACE WALLS - 10 Queen Street, Emsworth. PO10 7YA