

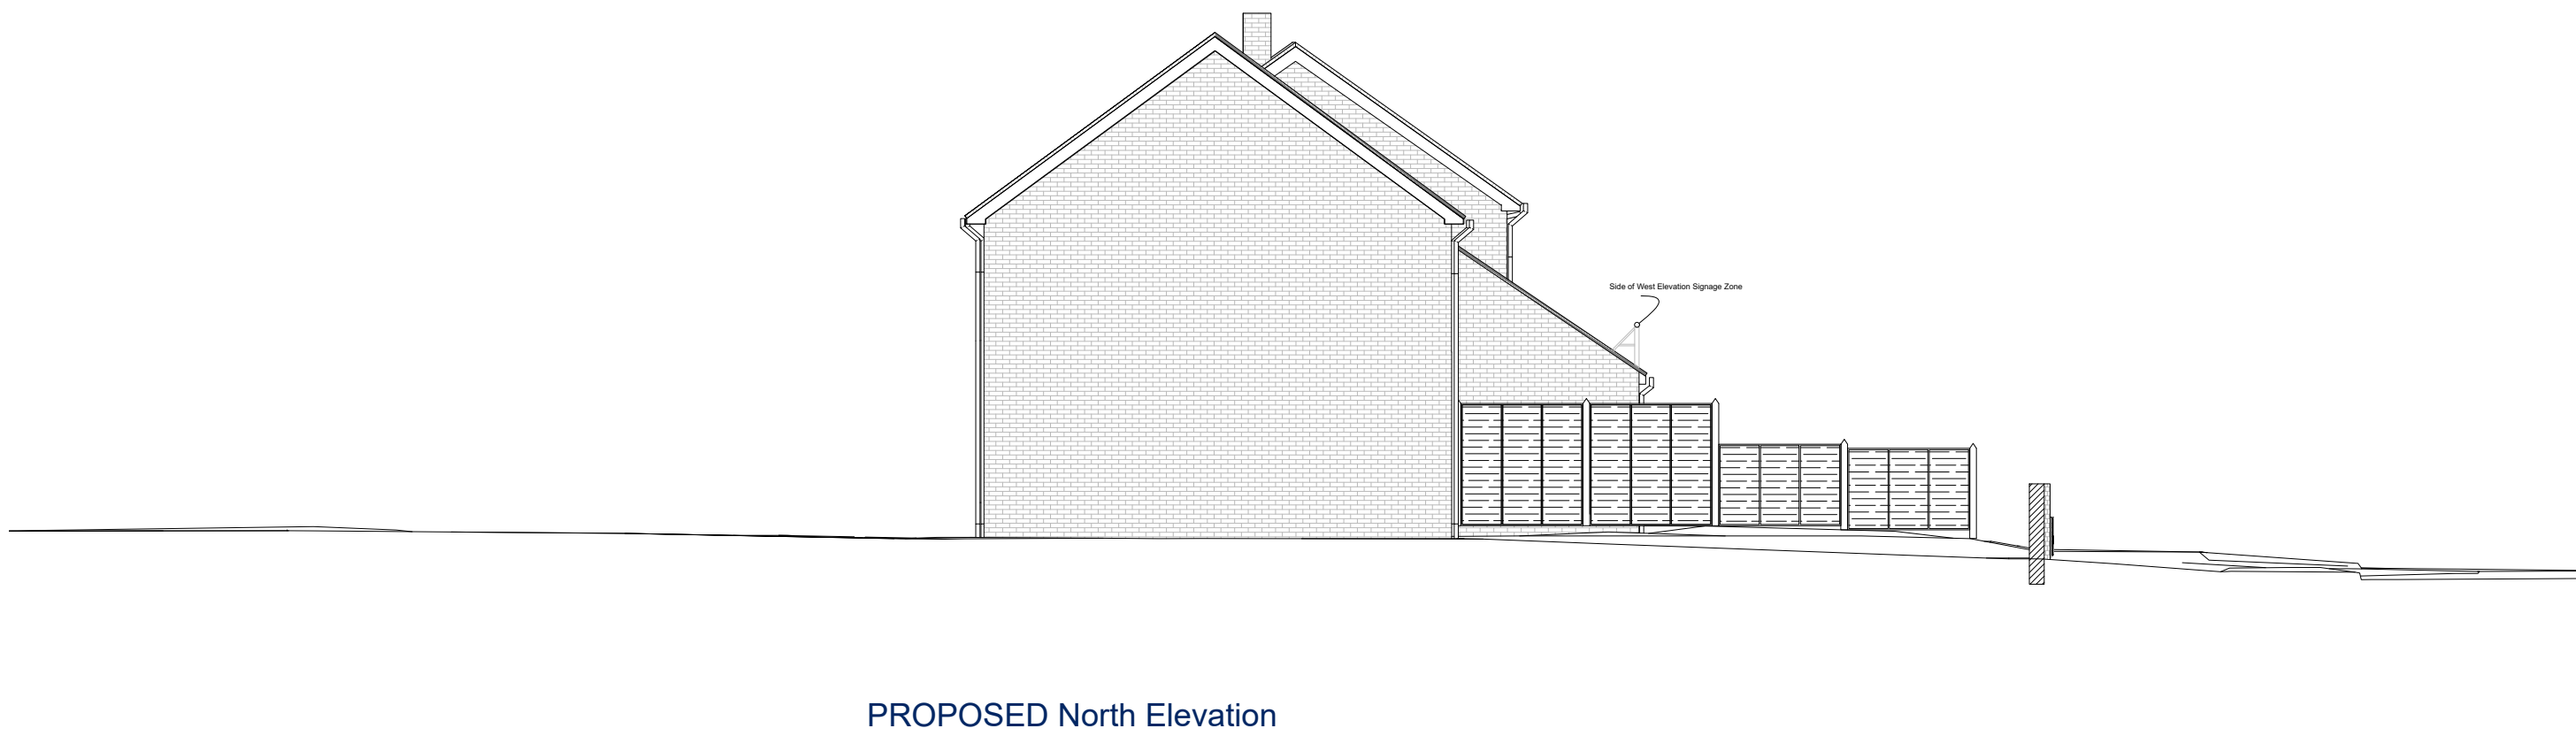
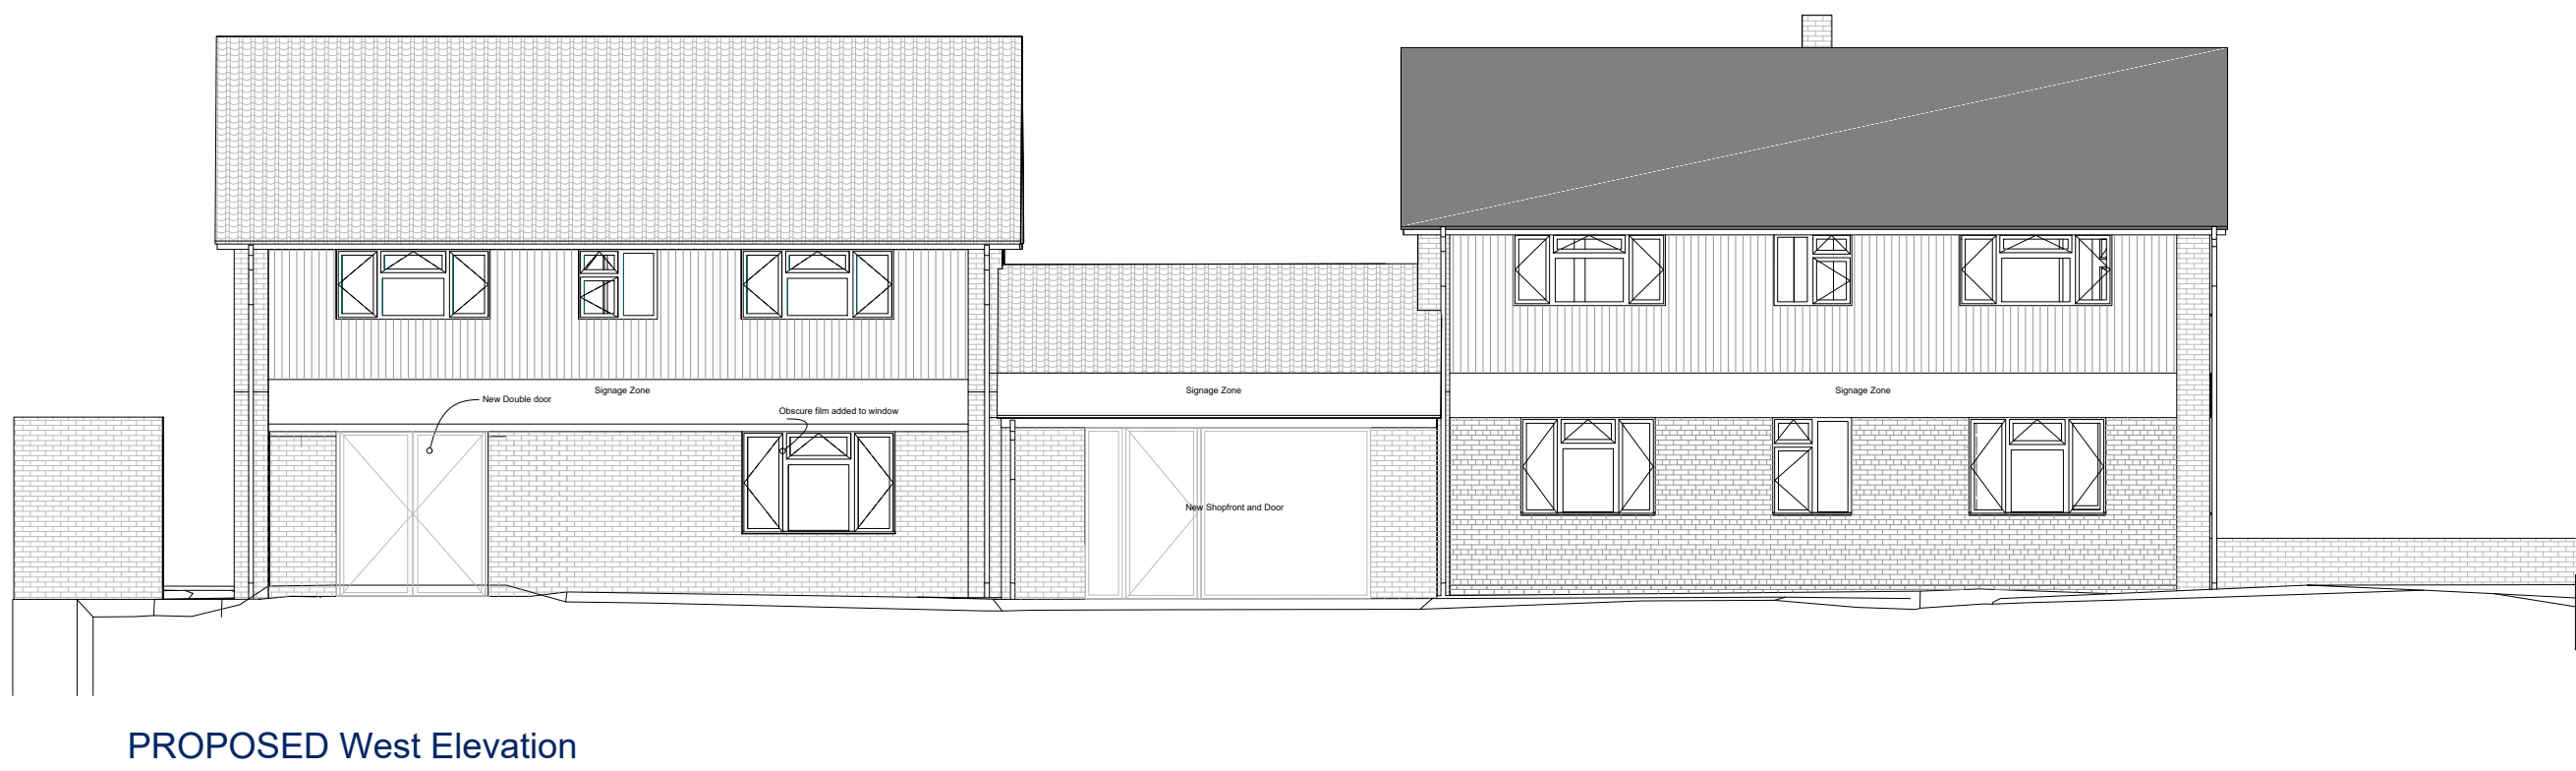


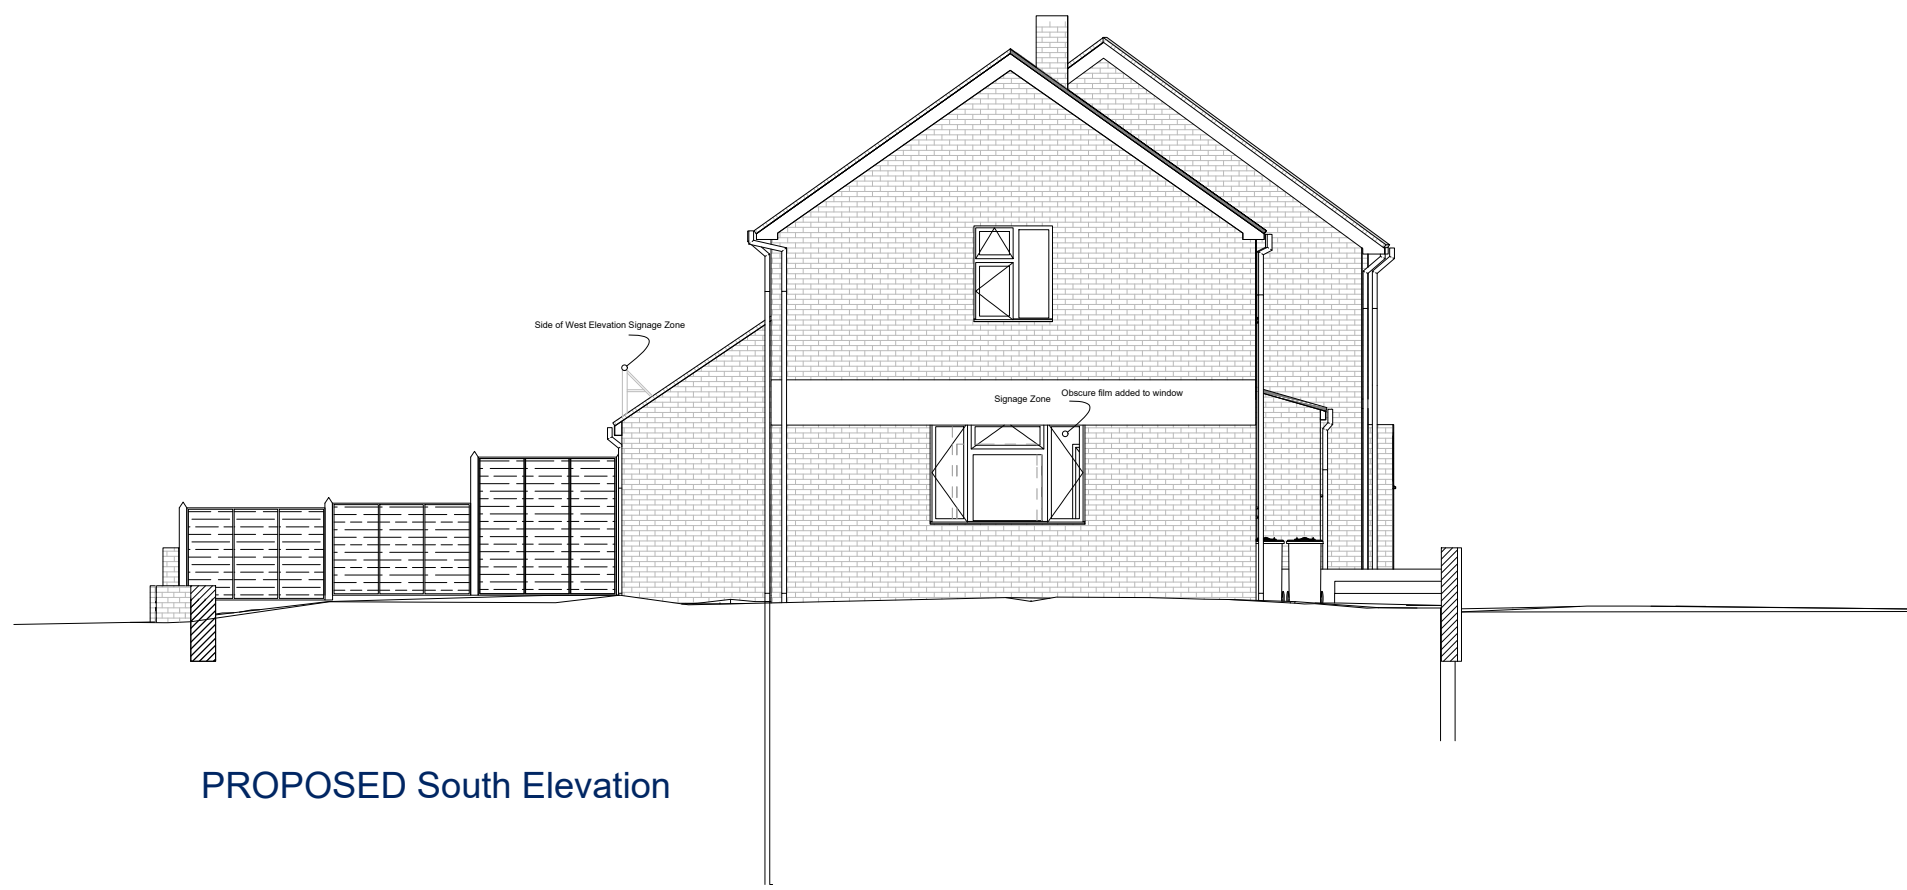

LEGENDS & INFORMATION

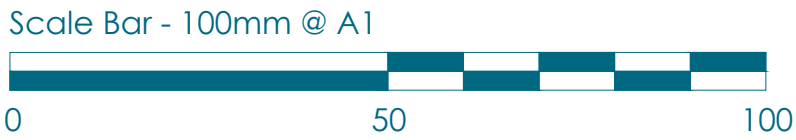

THIS DRAWING IS THE COPYRIGHT OF THE SOUTHERN CO-OPERATIVE AND MAY NOT BE COPIED, ALTERED OR REPRODUCED IN ANY FORM, OR PASSED TO A THIRD PARTY WITHOUT THE WRITTEN CONSENT OF THE SOUTHERN CO-OPERATIVE.
DO NOT SCALE FROM THIS DRAWING, EXCEPT FOR PLANNING PURPOSES. USE FIGURED DIMENSIONS ONLY.
DIMENSIONS SHOULD BE CHECKED AND VERIFIED ON SITE AND ANY DISCREPANCIES SHOULD BE REPORTED TO THE DESIGNER.
IF IN DOUBT ASK FOR CONFIRMATION.

AREA SIZE	SPACE m ²	SPACE IP
SALES		
BOH		
GROSS		
FIRST FLOOR		
SUB LET SPACE		
MOTHALLED		

REVISIONS		DRAWN	CHKD	DATE
REV.	DESCRIPTION			

southern coop

Property Department
1000 Lakeside, Western Road, Portsmouth, PO6 3FE
T: 023 9222 2500 | F: 023 9222 2650

ISSUED FOR

DESIGN INTENT

ADDRESS
194-196 DUNSBUY WAY
LEIGH PARK
HAMPSHIRE

DRAWING TITLE
PROPOSED ELEVATIONS

DRAWING SCALE 1:100	SHEET SIZE A1	SHEET No. 1 of 1	DRAWN SL	CHKD	DATE 12-03-2020
DRAWING NUMBER					REVISION

SC-XXX-V1-GF-DR-K-0007

A