
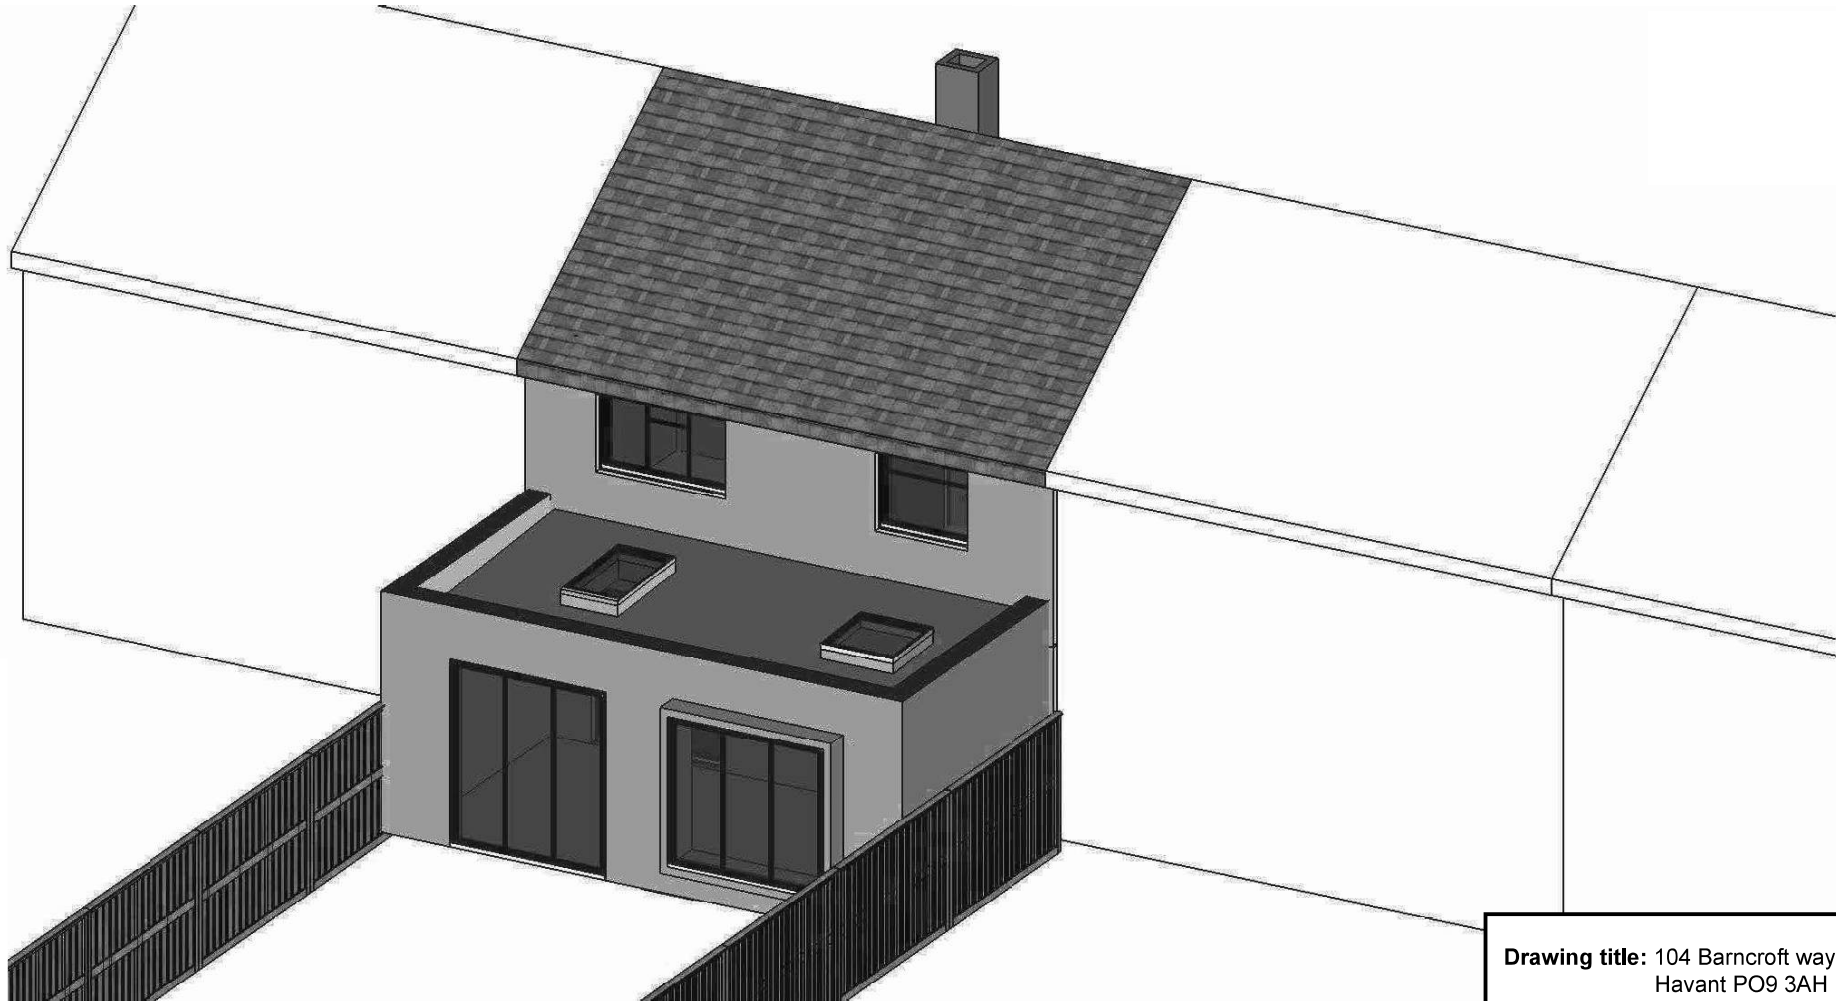


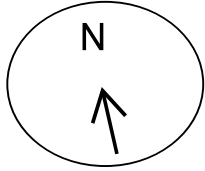

Rear

Drawing title: 104 Barncroft way
Havant PO9 3AH
- **Proposed Back Elevation**
- **Profile view**

Drawing set: Ground Floor Extension

Drawn: Jacek Kochmanski
Date: 31.07.2020

Drawing format: A3 **Drawing No:** 7 of 9