



PHYSICAL SCALE IN METERS @ 1:100

NOTES:
This drawing has been produced solely for PLANNING/DESIGN.
Do not Scale from this Drawing except for planning purposes.
Any drainage shown is presumed and to be checked on site
before commencement of works.
This drawing is the copyright of MF Designs Ltd.

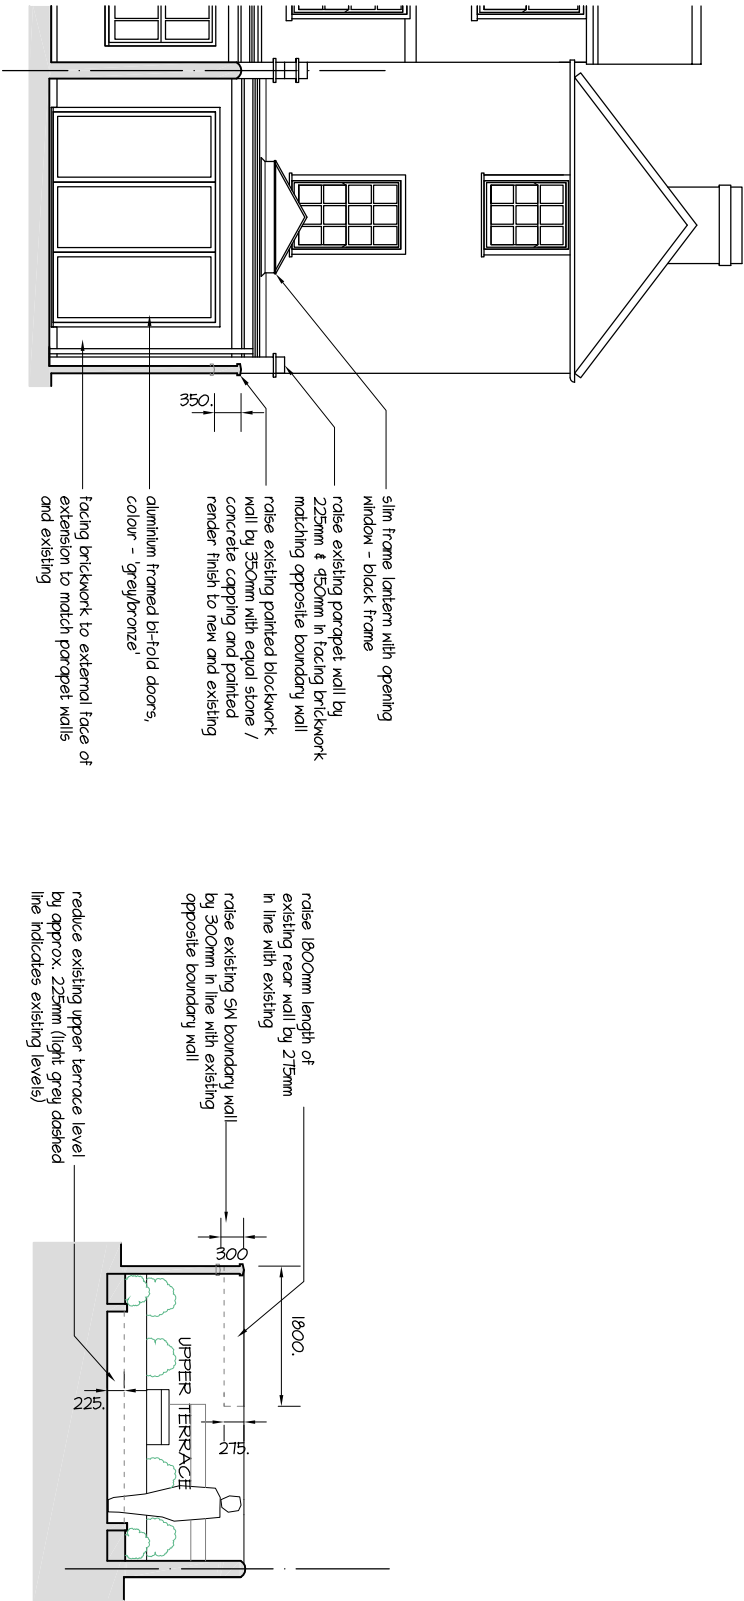


Proposed Northwest/Rear


Proposed South East Elevation of North Western Boundary/Rear Wall

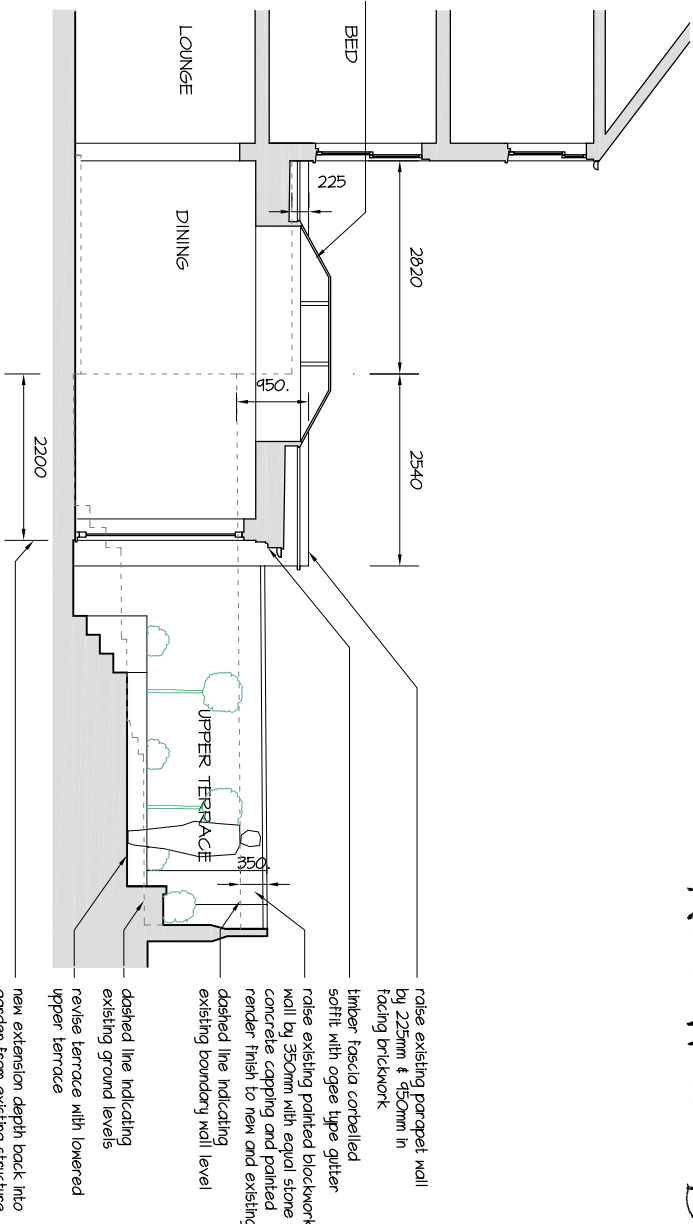

Proposed North East Elevation/Section of South Western Boundary Wall/ Boundary with No. 8

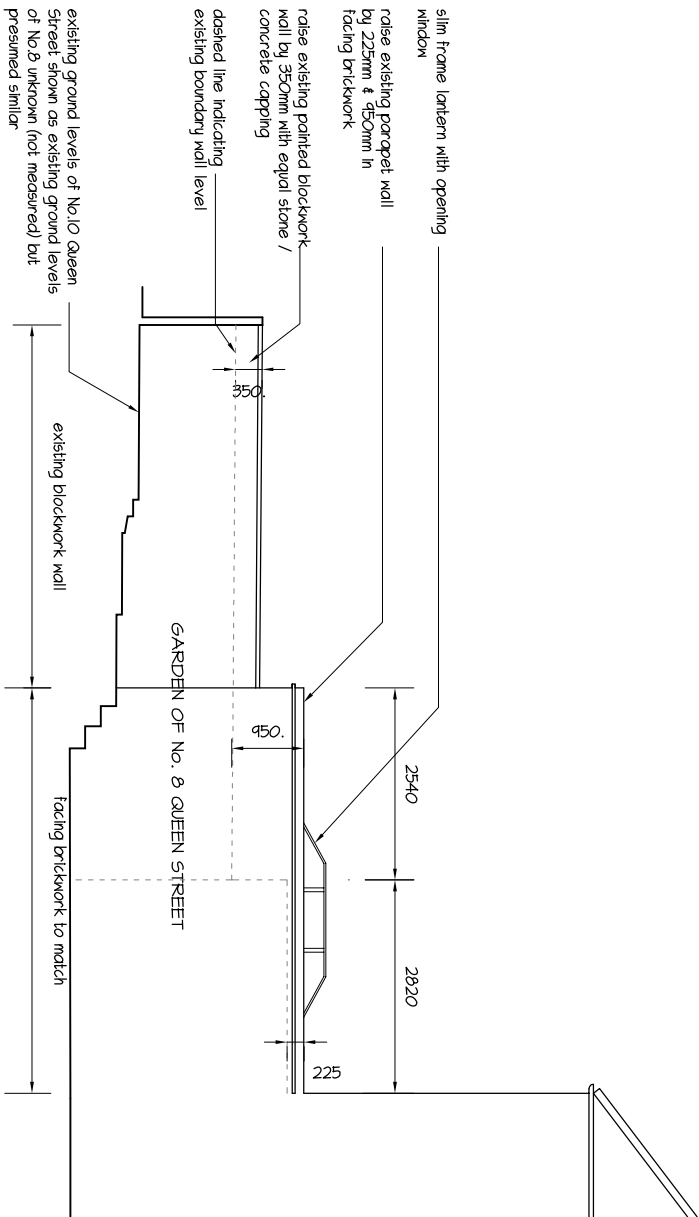

Proposed South West Elevation viewed from No. 8's Garden looking at North Eastern Boundary Wall/ Boundary with No. 8

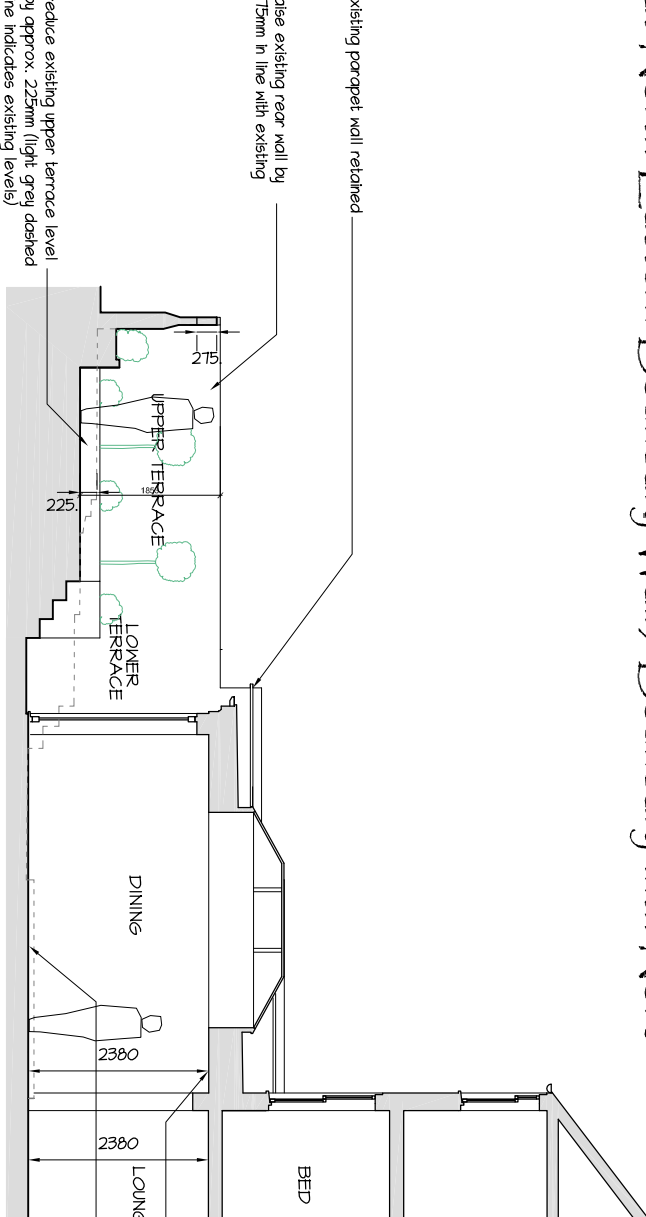

Proposed South West Elevation/Section of North Eastern Boundary Wall/ Boundary with No. 12