




1 South Elevation
1 : 200

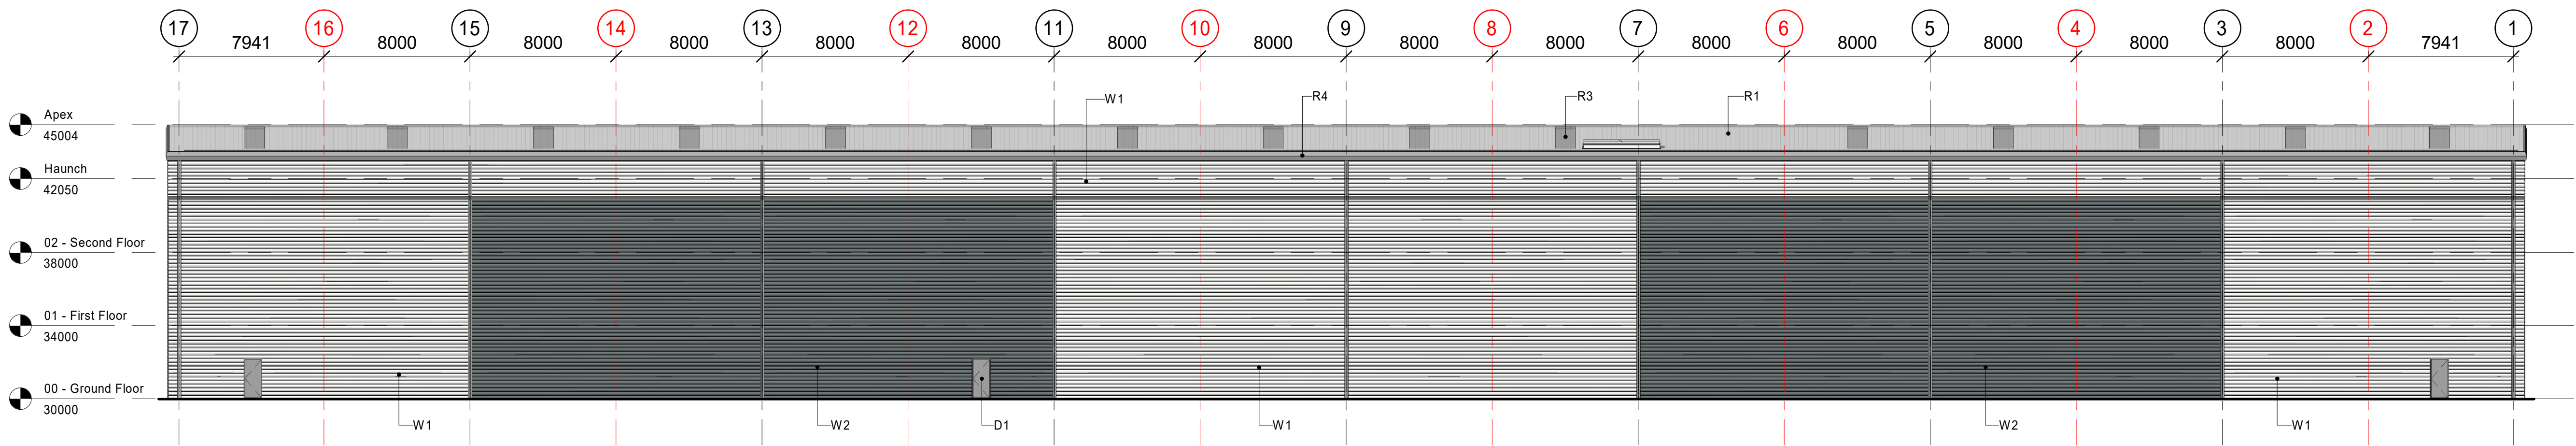


2 North Elevation
1 : 200

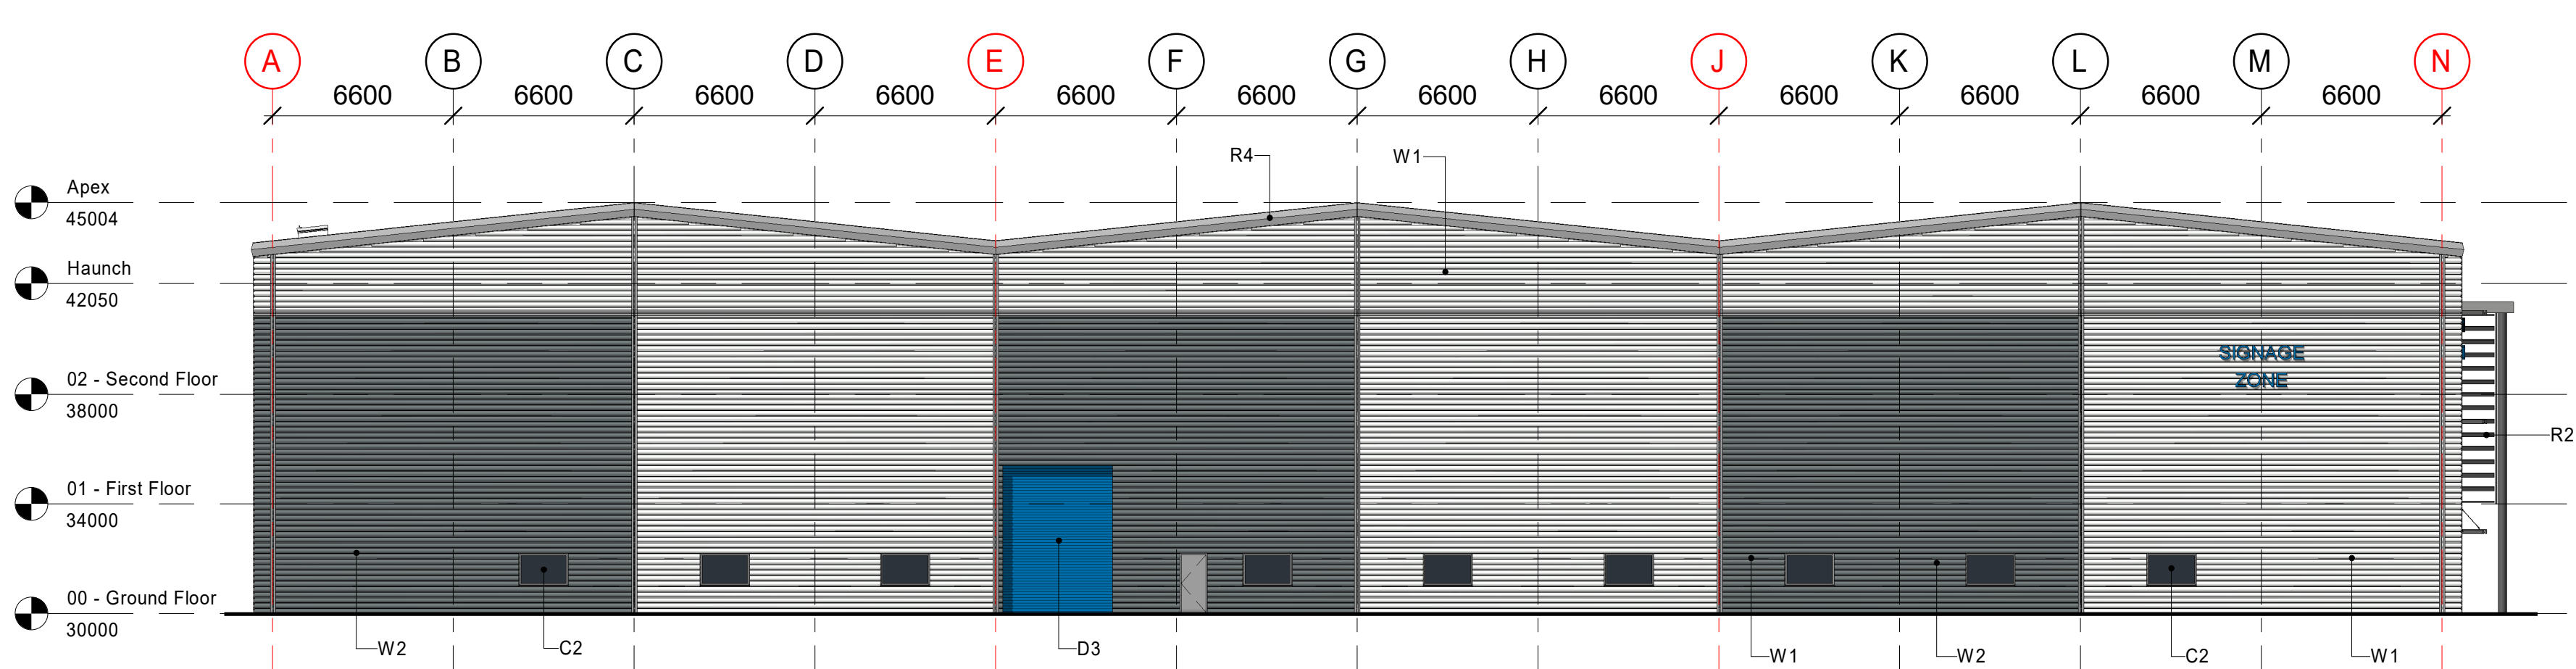

3 West Elevation
1 : 200

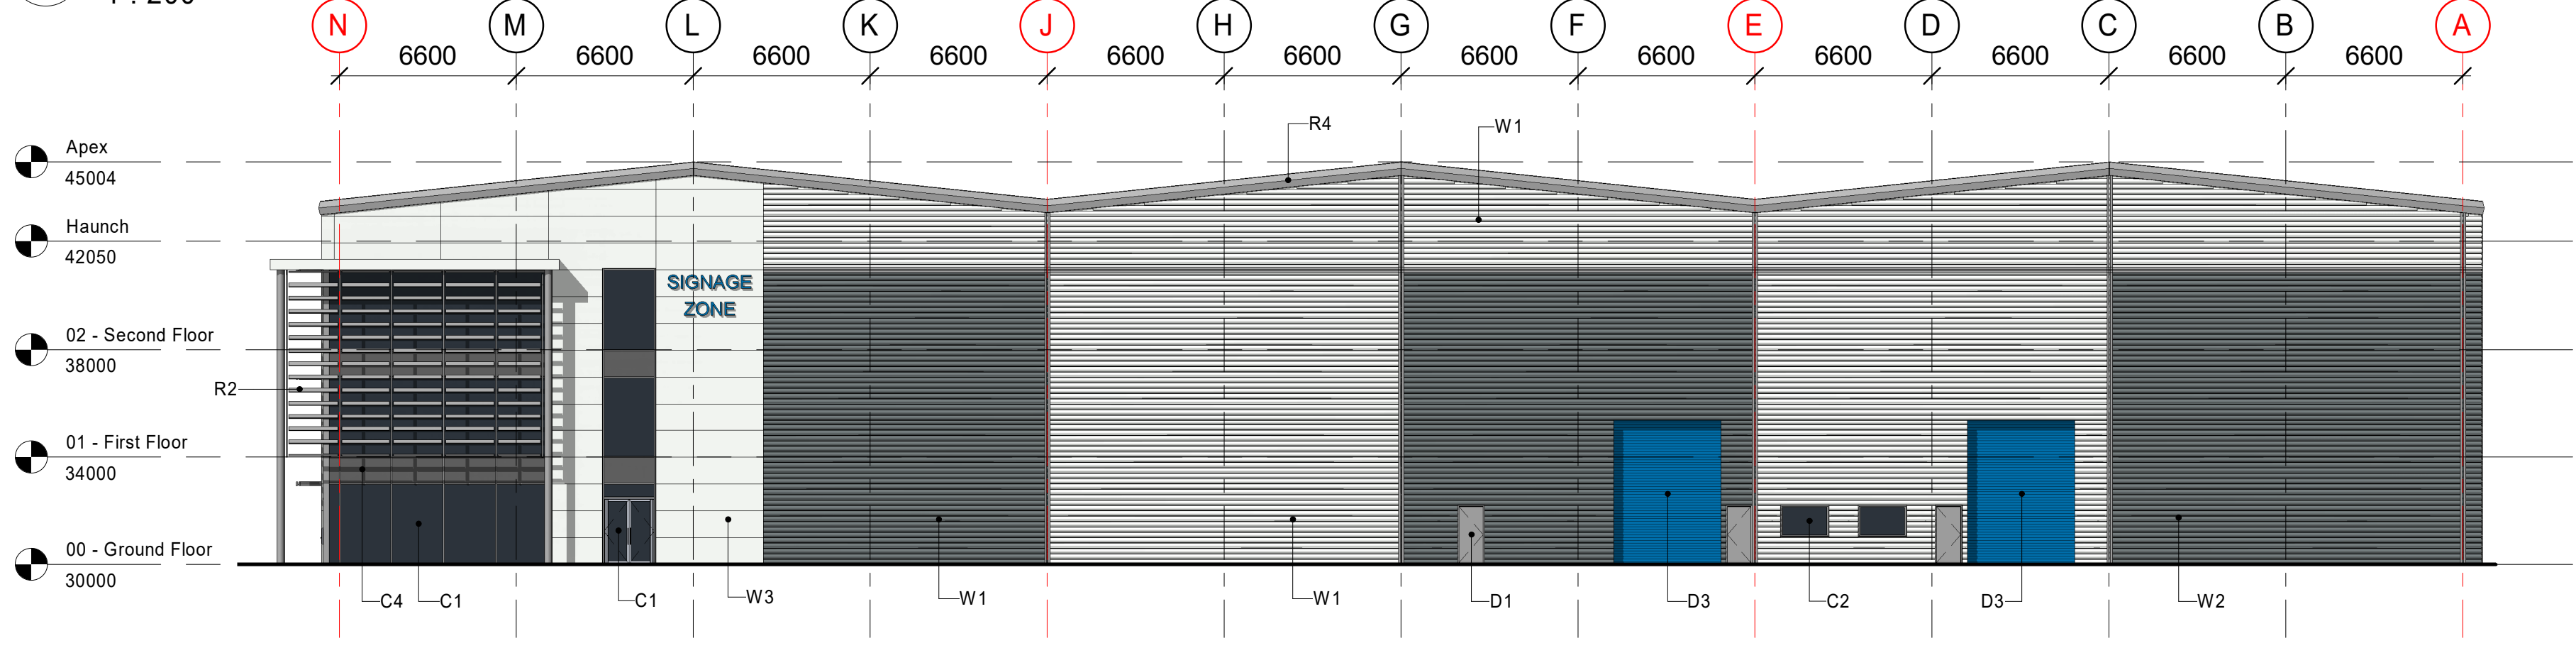

4 East Elevation
1 : 200

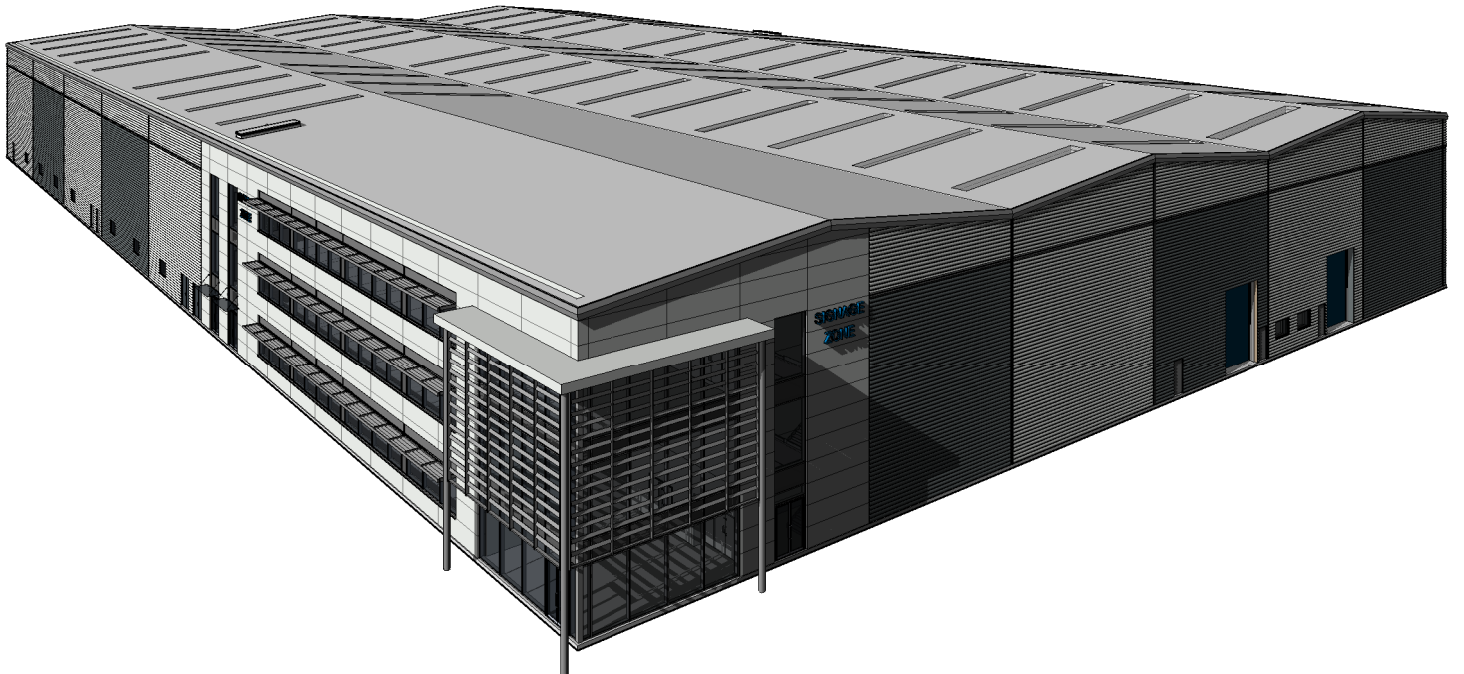

5 Perspective View

External Material Legend	
Code	Material
C1	PPC aluminium curtain wall system RAL 7016
C2	PPC aluminium windows RAL 7016
C3	PPC aluminium ribbon windows RAL 7016
C4	Opaque glass spandrel panels
D1	Solid core steel door RAL 7016
D2	Metal louvered doors RAL 7016
D3	Metal roller shutter doors RAL 5017
D4	Euroclad Elite 60 built up curve wall profile cladding system RAL 7012
R1	Euroclad Elite 60 built up curve wall profile cladding system RAL 7012
R2	Euroclad F5 flat panel cladding system RAL 7035
R3	Integral polycarbonate rooflights
R4	PPC aluminium flashing RAL 7035
R5	Glazed entrance canopy
W1	Euroclad Elite 60 built up curve wall profile cladding system RAL 7035
W2	Euroclad Elite 60 built up curve wall profile cladding system RAL 7012
W3	Euroclad F5 flat panel cladding system RAL 7035

DO NOT SCALE FROM THIS DRAWING.
ALL DIMENSIONS TO BE CHECKED ON SITE.
FOR REFERENCED VIEWS REFER TO DHF-BMD-XX-XX-DR-A SERIES OF DRAWINGS
Suitability Code (as defined in BS1192)
Work in Progress (WIP)
S0 - Work In Progress
Shared (Non-Contractual)
S1 - Suitable for Co-ordination Information
S2 - Suitable for Information
S3 - Suitable for Review & comment
S4 - Suitable for Stage Approval
S5 - Not Used
S6 - Suitable for PIM Authorisation
S7 - Suitable for AIM Authorisation
WIP to Published (Non-Contractual)
D1 - Suitable for Costing
D2 - Suitable for Tender
D3 - Suitable for Contractor Design
D4 - Suitable for manufacture/ procurement
Published Documentation (Contractual)
A1, A2, A3, Etc - Approved and accepted as stage complete
B1,B2,B3, Etc - Partially signed off with minor comments from the Client
Published for AIM Acceptance
CR - As Construction Record Documentation

rev	by	chkd	date	description
P01.5	MJW		09.06.20	External envelope cladding colours amended
P01.4	MJW		24.04.20	Updated in accordance with PCC comments.
P01.3	MJW		23.02.20	Updated in accordance with client comments.
P01.2	MJW		28.02.20	Reserved Matters application issue.
P01.1	MJW		13.02.20	Updated following coordination meeting.
P01.0	MJW		10.02.20	First Issue.



project	DHF - Plot 4A - Unit 5		
site	GA Elevations		
scale	1 : 200 @ A1	drawn	MJW
date	17/07/19	checked	PB
project code	01727 894200	volume	4330
drg / doc ref	DHF- BMD- Z4A- XX- DR- A- 12000	level	P01.5
purpose of issue	Reserved Matters		
design@bam.co.uk	www.bam.co.uk		