
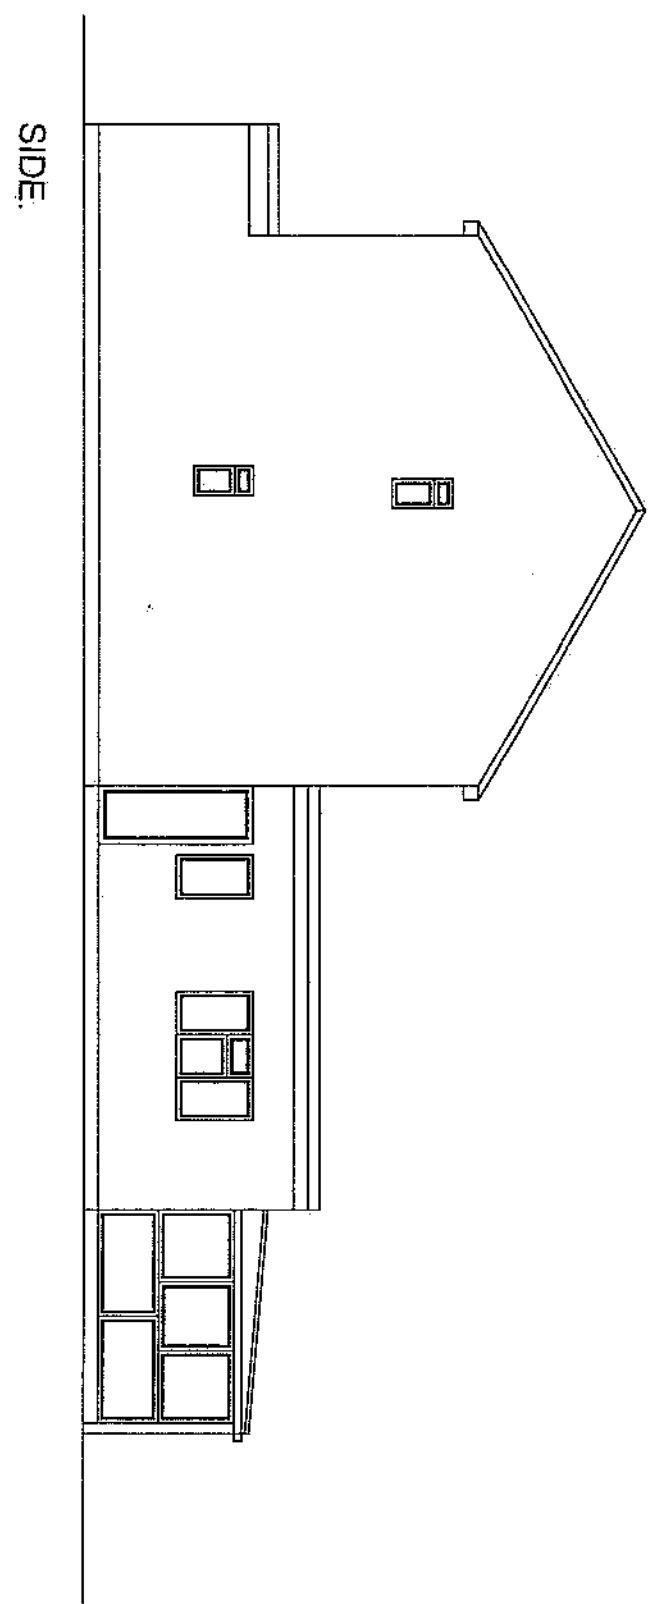
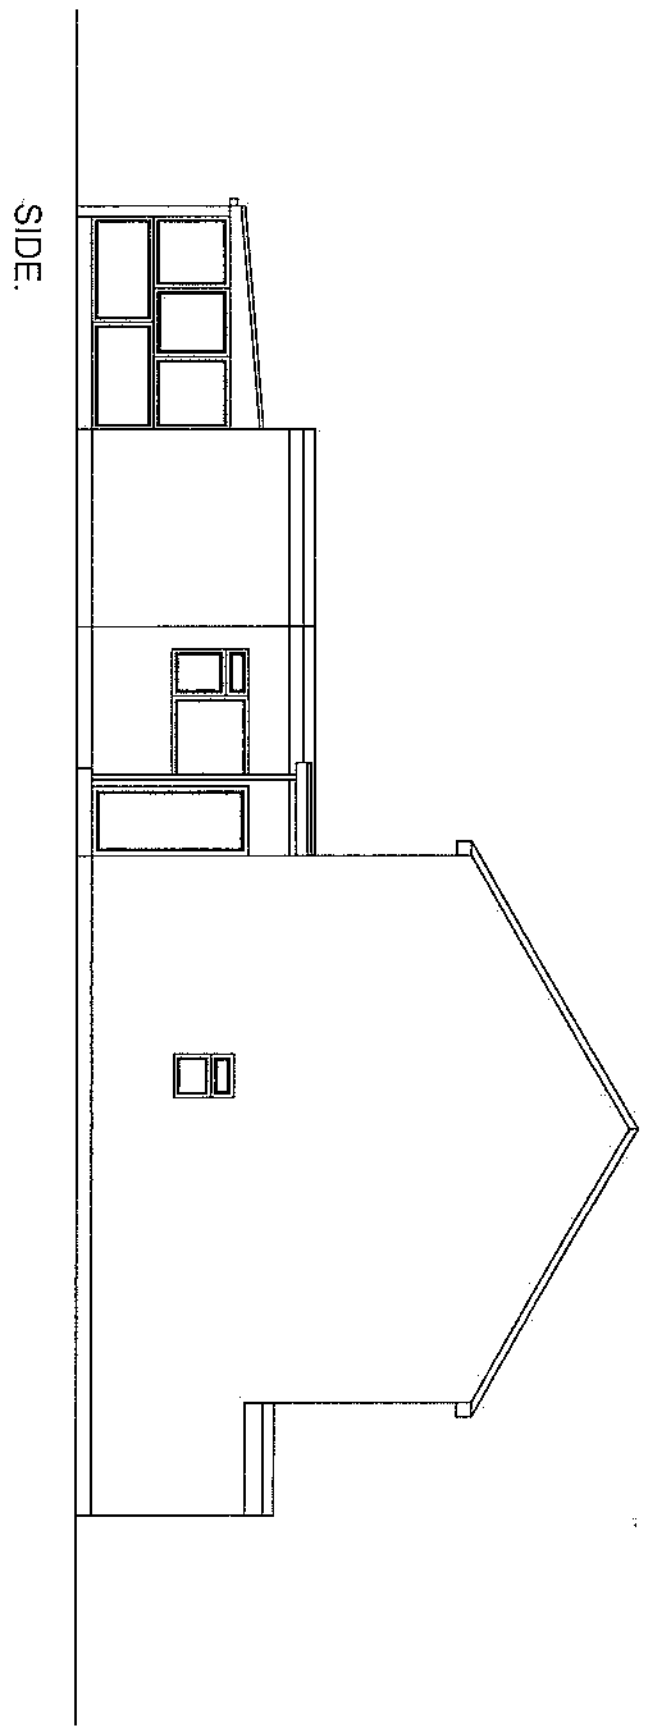


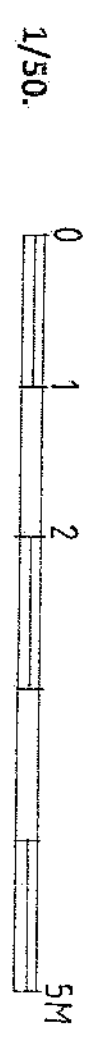

BAYITH REST HOME
18-20 BEVAN ROAD, WATERLOOVILLE.
PO8 9QH.
EXISTING ELEVATIONS.
DRG.No. 06/20/BRH - 3.
SCALE: 1/100. PAPER SIZE: A3.
MEASUREMENTS MUST BE TAKEN ON SITE
FOR ACCURACY PURPOSES.