



**WATER
for LIFE**

from
**Southern
Water** 

Department of Planning and Development
Havant Borough Council
Public Service Plaza
Civic Centre Road
Havant
Hampshire
PO9 2AX

Your ref
APP/18/00453

Our ref
PLAN-033526

Date
17/06/2020

Contact
Tel 0330 303 0119

Environment
Mid Sussex |
Council Office
Oaklands Rd
Haywards Hill
West Sussex
RH16 1SS

Dear Sir/Madam,

Proposal: Condition 06.

Site: APP/18/00453: - Land South of Bartons Road, Havant, PO9 5NB.

Thank you for your letter dated 12/06/2020.

Southern Water shall have no objections to discharge condition 06 relating to foul and surface water drainage.

No discharge of sewerage from the site shall be discharged into the public system until offsite drainage works to provide sufficient capacity within foul network to cope with additional sewerage flows are complete. Southern Water is currently in process of designing and planning delivery of offsite sewerage network reinforcements. As previously advised Southern Water seeks to limit the timescales to a maximum of 24 months from a firm commitment of the development.


For any further queries please contact us at developerservices@southernwater.co.uk

Yours faithfully,



Joff Edevane
Growth Planning Lead
Business Channels

SOUTHERN WATER

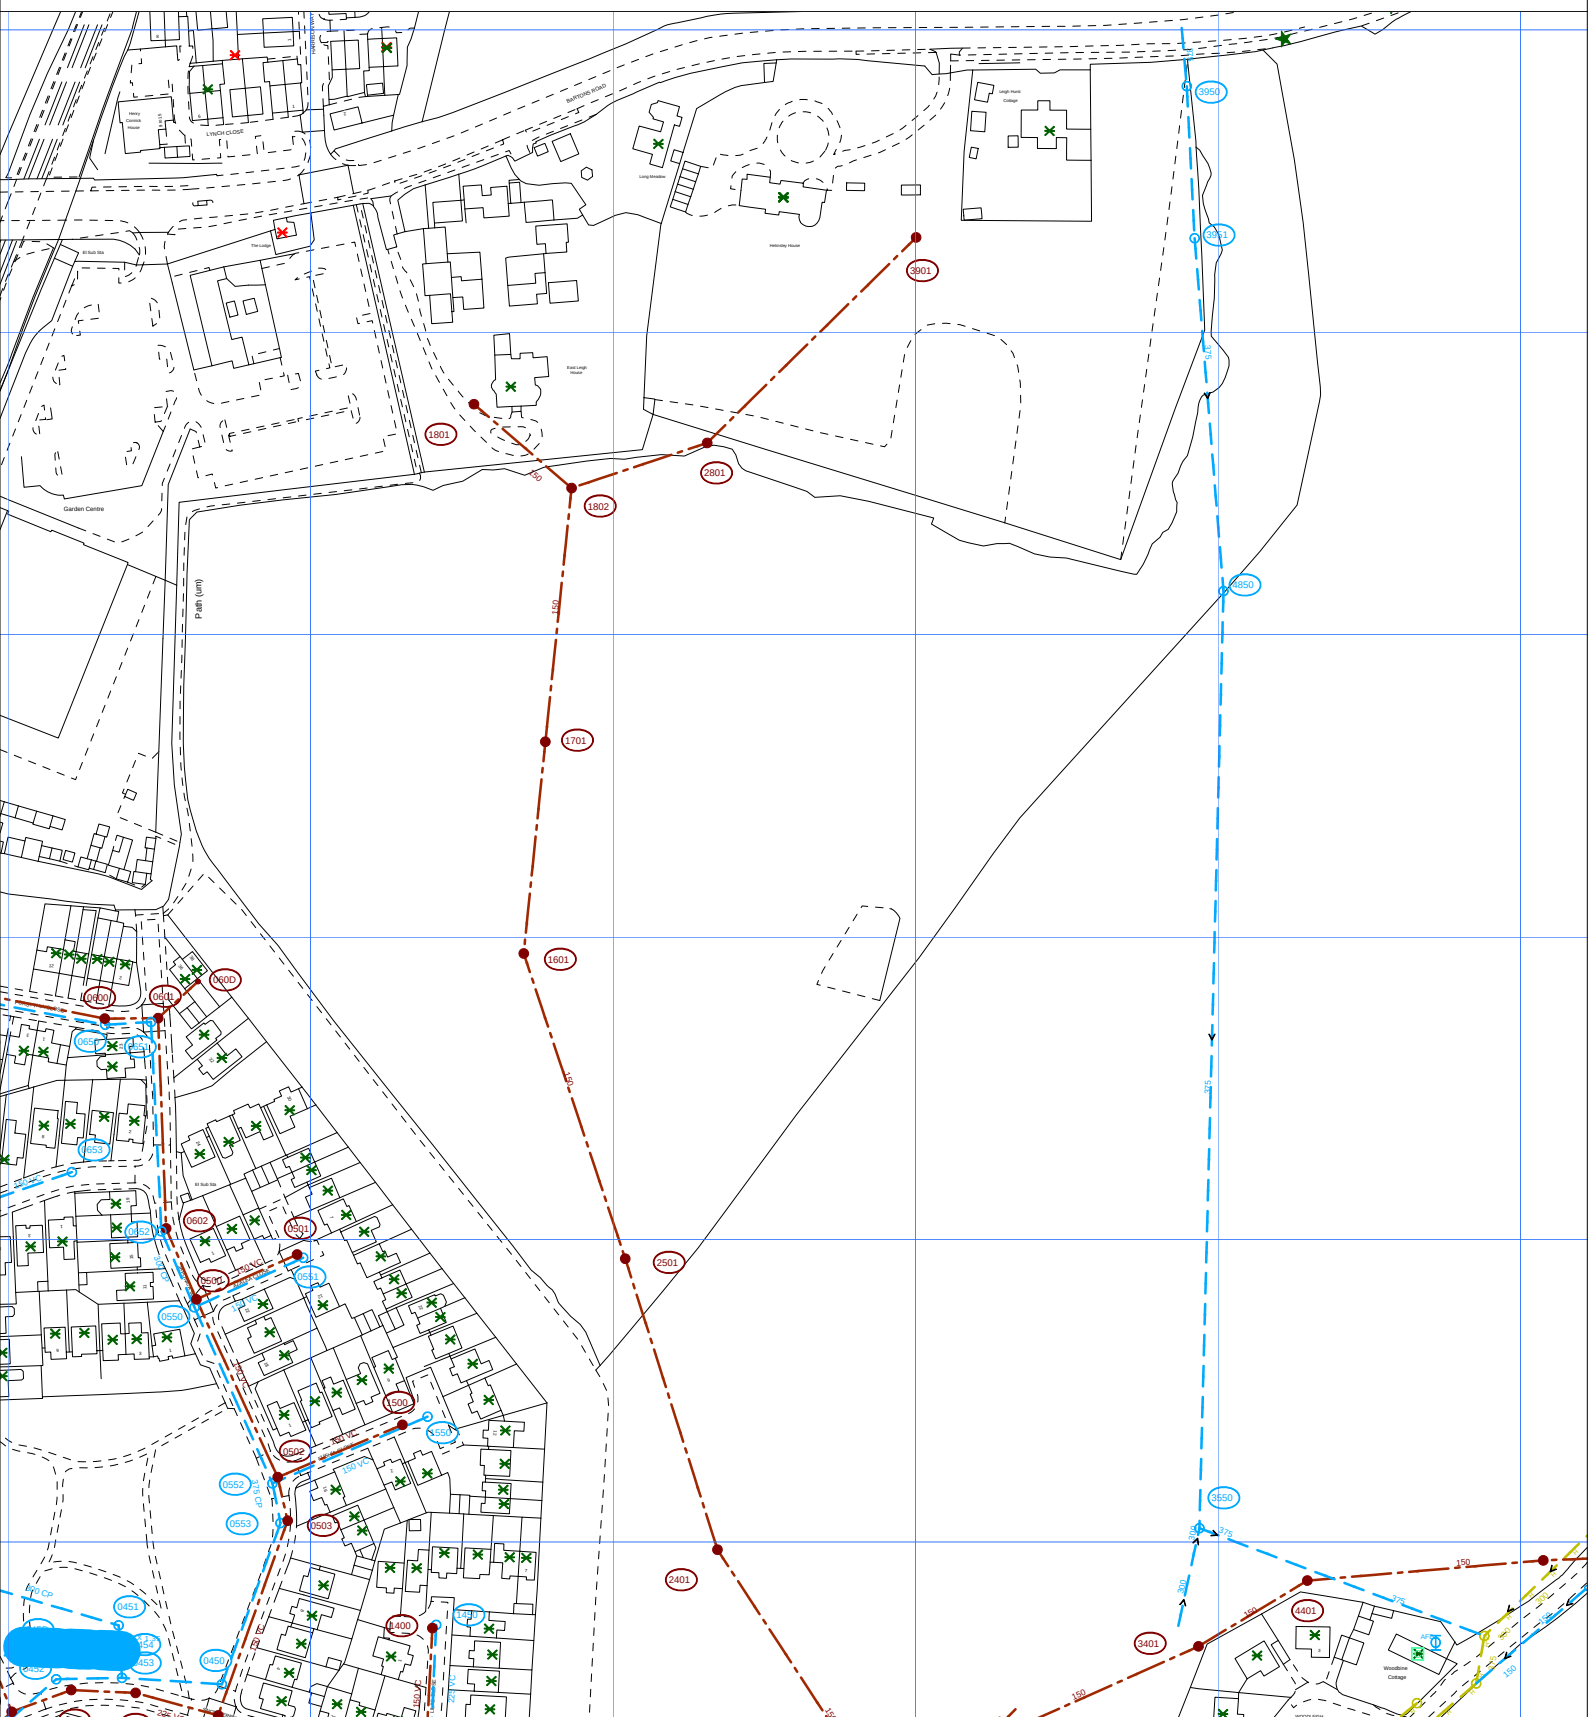

The positions of pipes shown on this plan are believed to be correct, but Southern Water Services Ltd accept no responsibility in the event of inaccuracy. The actual positions should be determined on site.

Based upon Ordnance Survey Digital Data with the permission of the controller of H.M.S.O. Crown Copyright Reserved Licence No. WU 298530

O.S. REF: SU7307NW

Scale: 1:2500

Screen Print

WARNING: BAC pipes are constructed of Bonded Asbestos Cement

WARNING: Unknown (UNK) materials may include Bonded Asbestos Cement



Printed By: kishoku

Date: 16-6-2020

Southern Water MapGuide Browser

Requested By:

