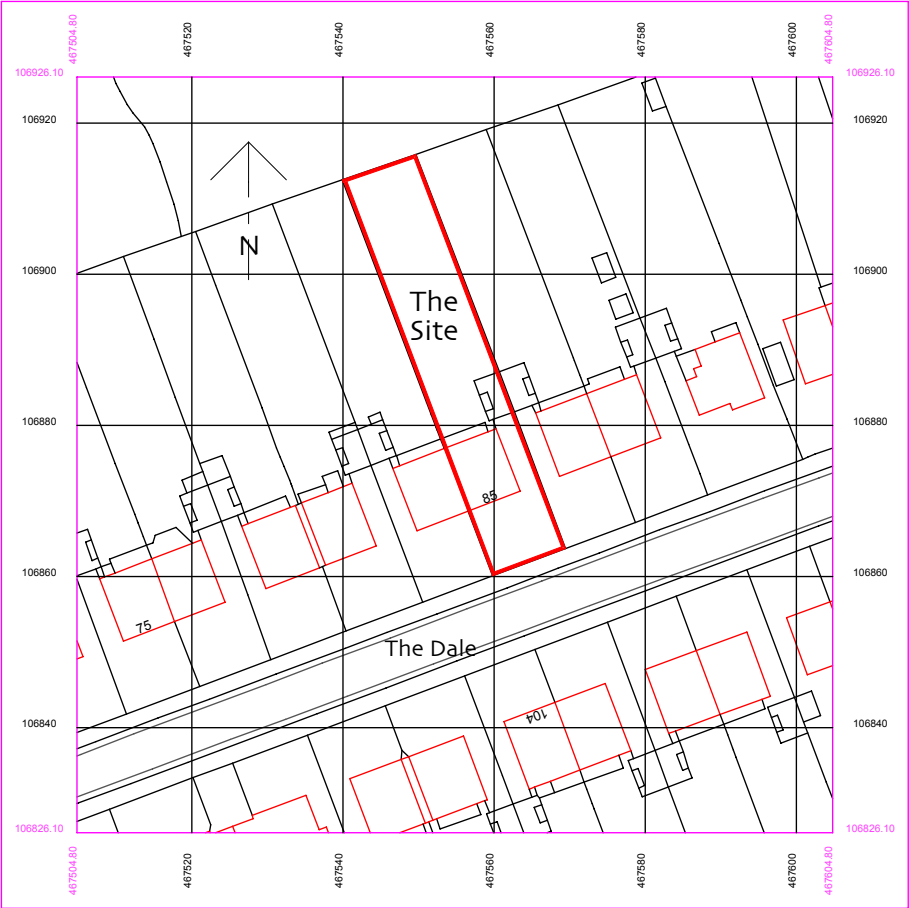


©Crown Copyright and database right 2012
Ordnance Survey License: 100048957
Reproduction in whole or part is prohibited
without the prior permission of Ordnance Survey

Aick Morris AADipl Architect	Original Drawing size International A4	Drawing Name Location Plan
		Drawing Status Planning
Rear Extension 85 The Dale Widley Waterlooville	Licence 100048957	Drawing Scale 1:1250
		Layout ID Status Revision L.03 TD/LP