


Neighbouring Property 22

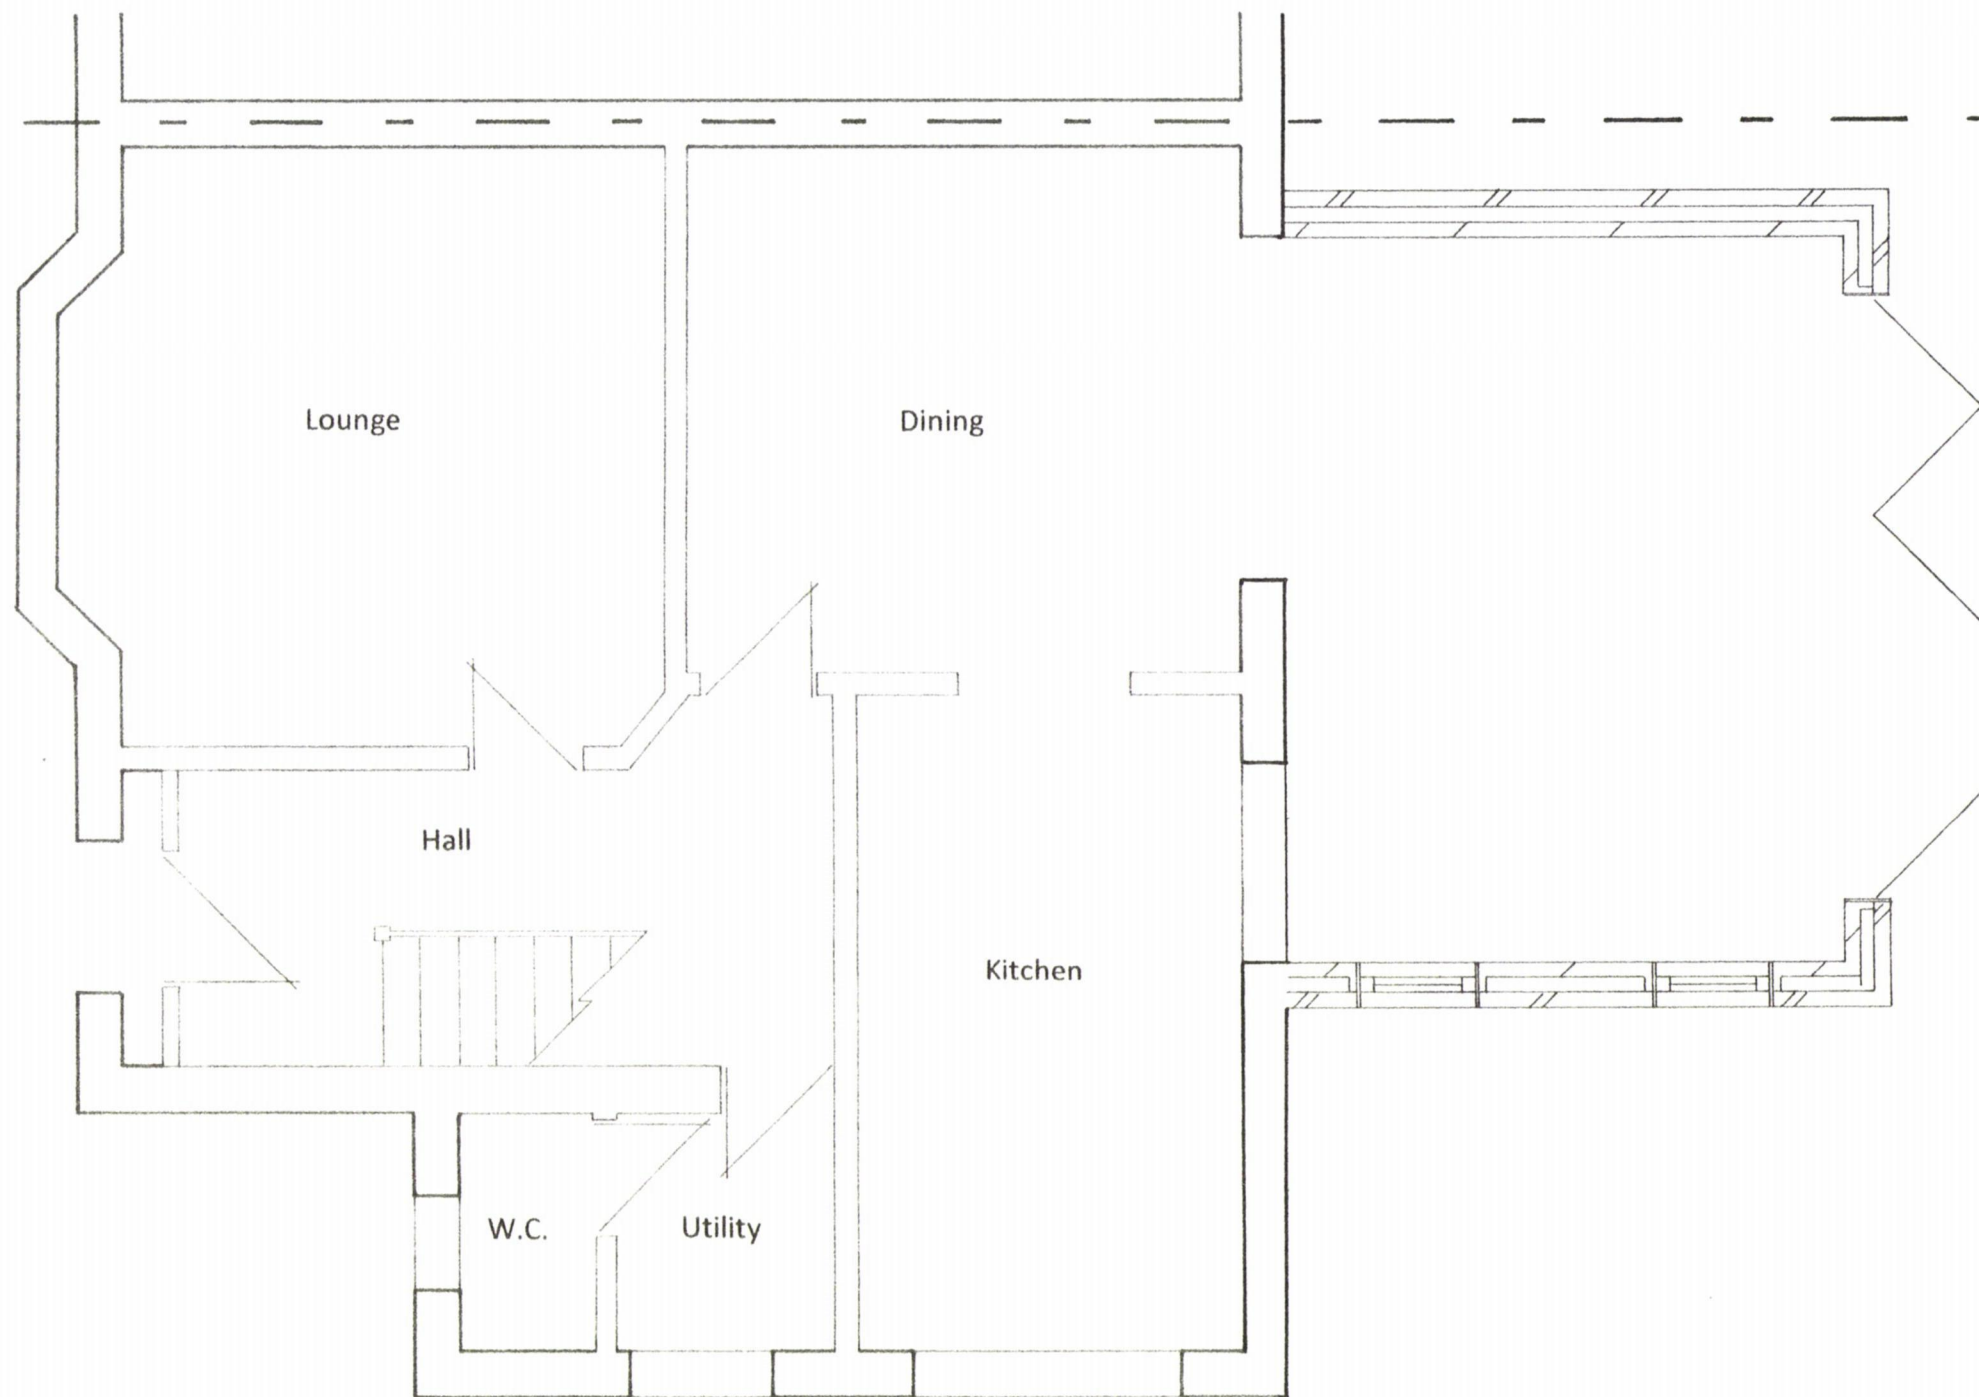

Proposed Ground Floor Plan

H. PLANNING & SALES.
12 STUBBINGTON LANE,
AREHAM, HAMPSHIRE.
PO14 2PE
01329-661877

0 0.5 1 1.5 2 2.5
SCALE IN METRES.

4/20.

Proposed Rear Extension
20 New Lane
Havant
PO9 2JL
For Mr & Mrs Tunncliffe
Scale – 1:50 at Page Size A3
Date – March 2020