


NOTES:

Not drawn to scale. Accuracy of lines of life circumstances. Do not scale from printed drawings except for planning purposes.


Although this is a digital survey, the accuracy and amount of detail shown are not guaranteed. The scale of mapping is as specified. Care should be exercised when working to larger scales.

Visible features in the vicinity of the boundaries as shown above, may not represent the extent of legally covered ownership.

While every effort has been made to achieve accuracy on the plan, CRUCIAL clearance dimensions, levels and construction, should be checked prior to design and construction.

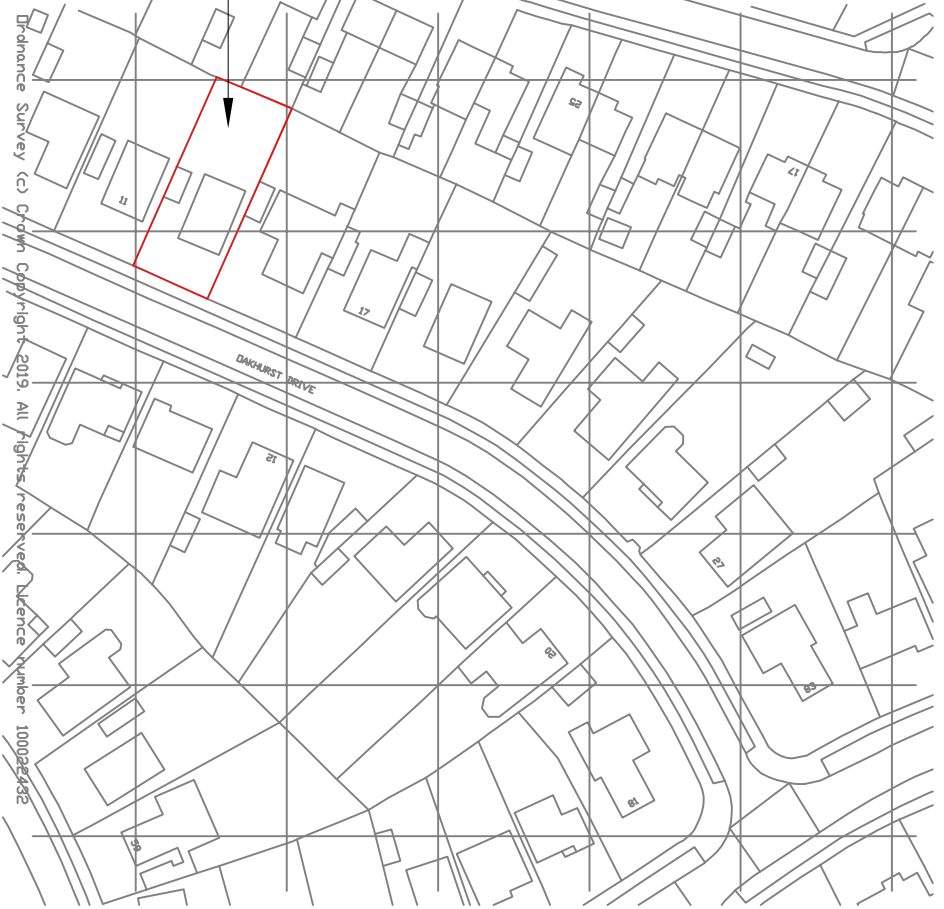


location plan 1:1250

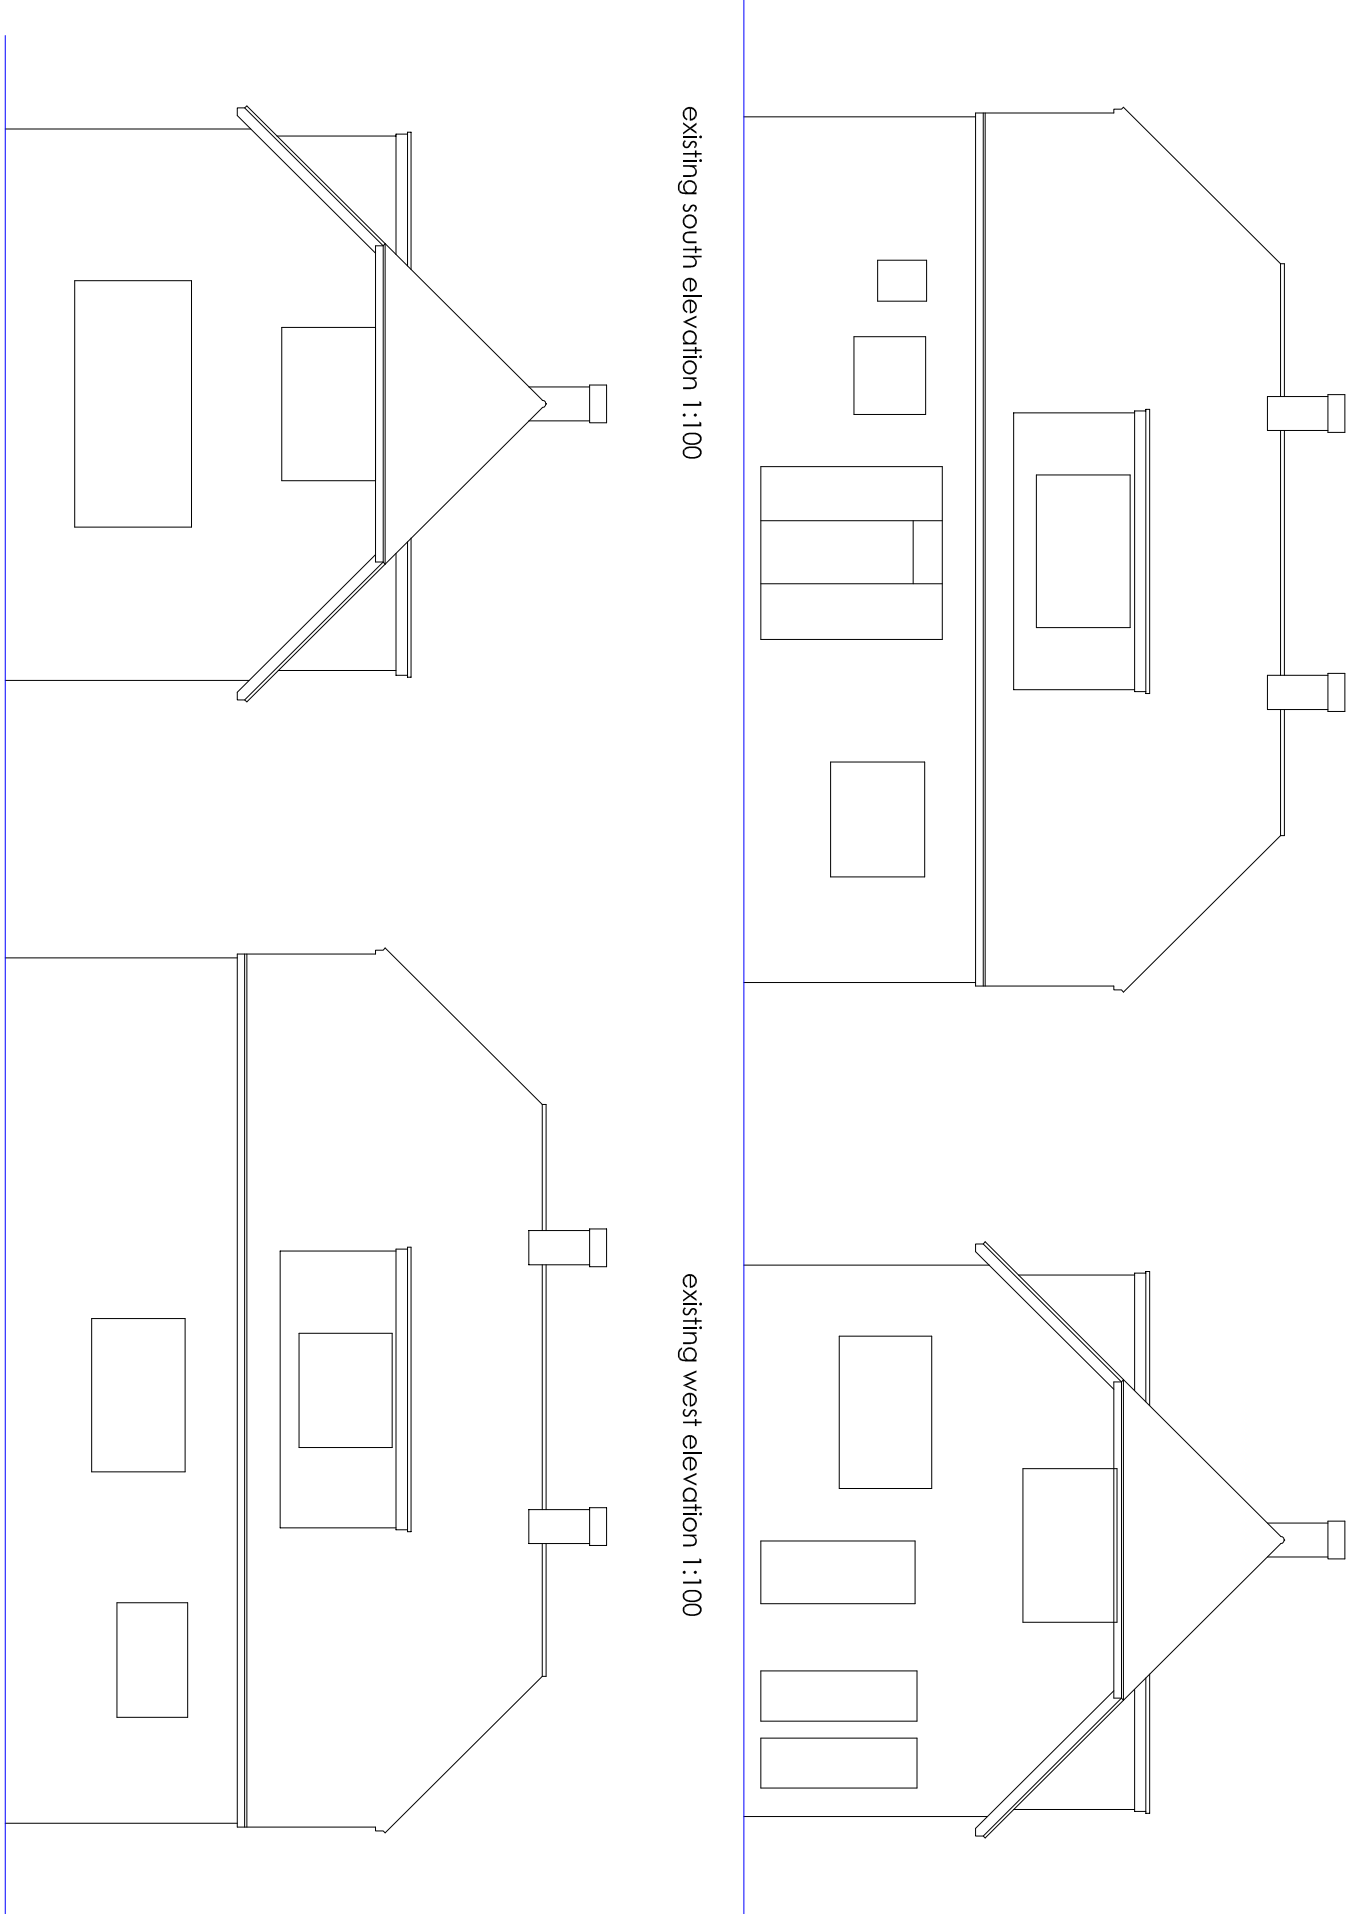

existing south elevation 1:100


existing west elevation 1:100

existing north elevation 1:100

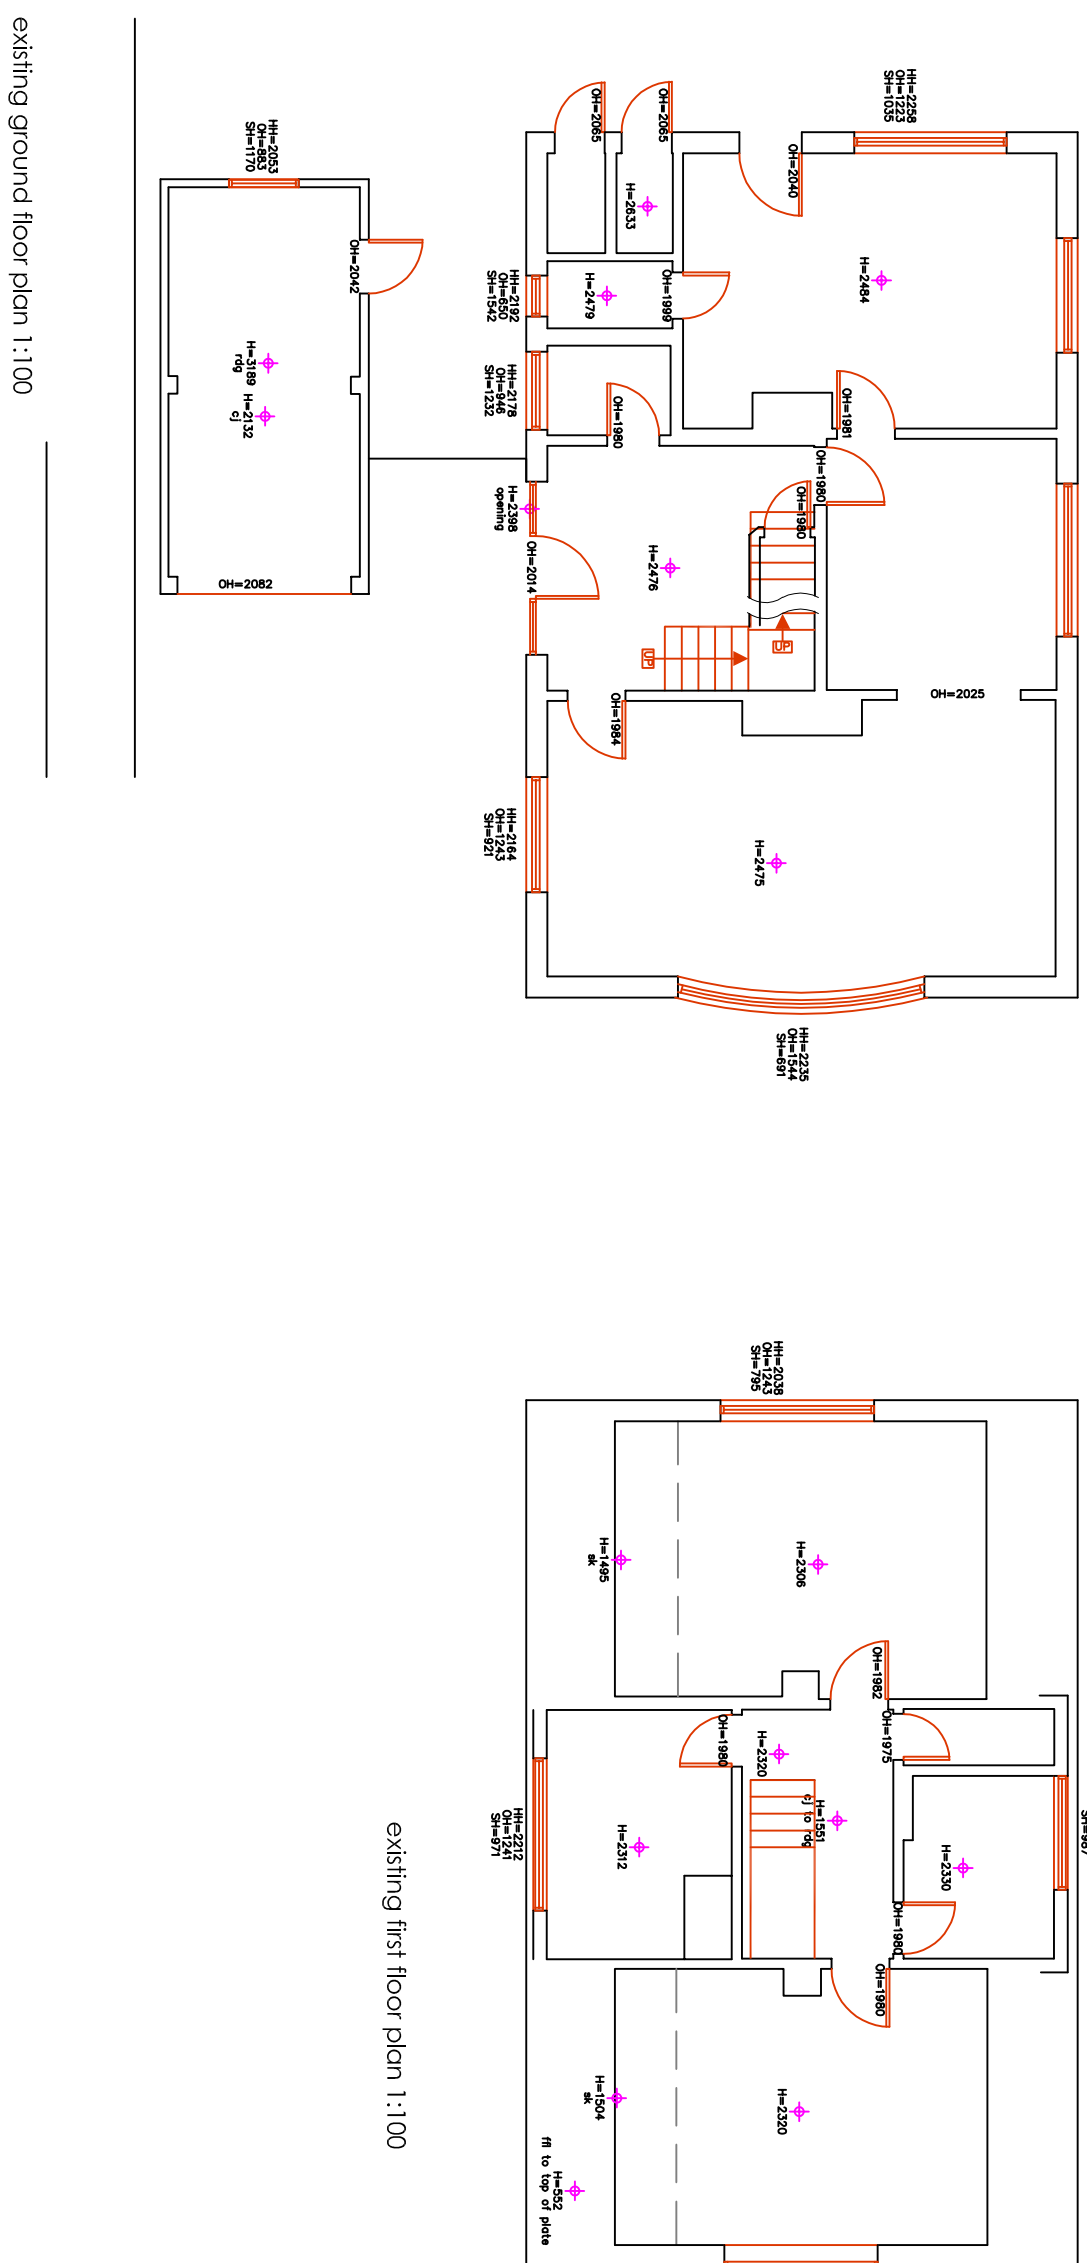

existing first floor plan 1:100

existing ground floor plan 1:100

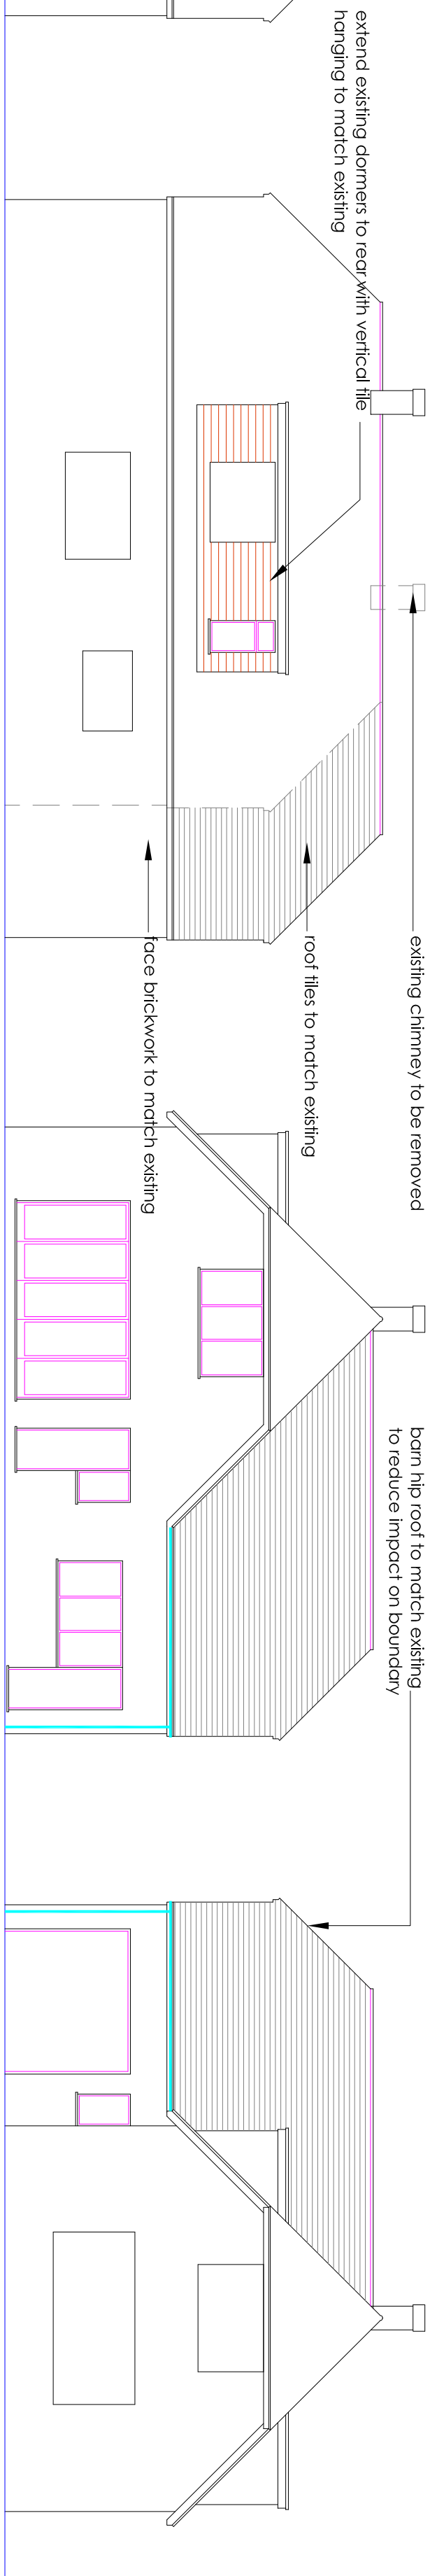


south elevation 1:100


north elevation 1:100

west elevation 1:100


east elevation 1:100

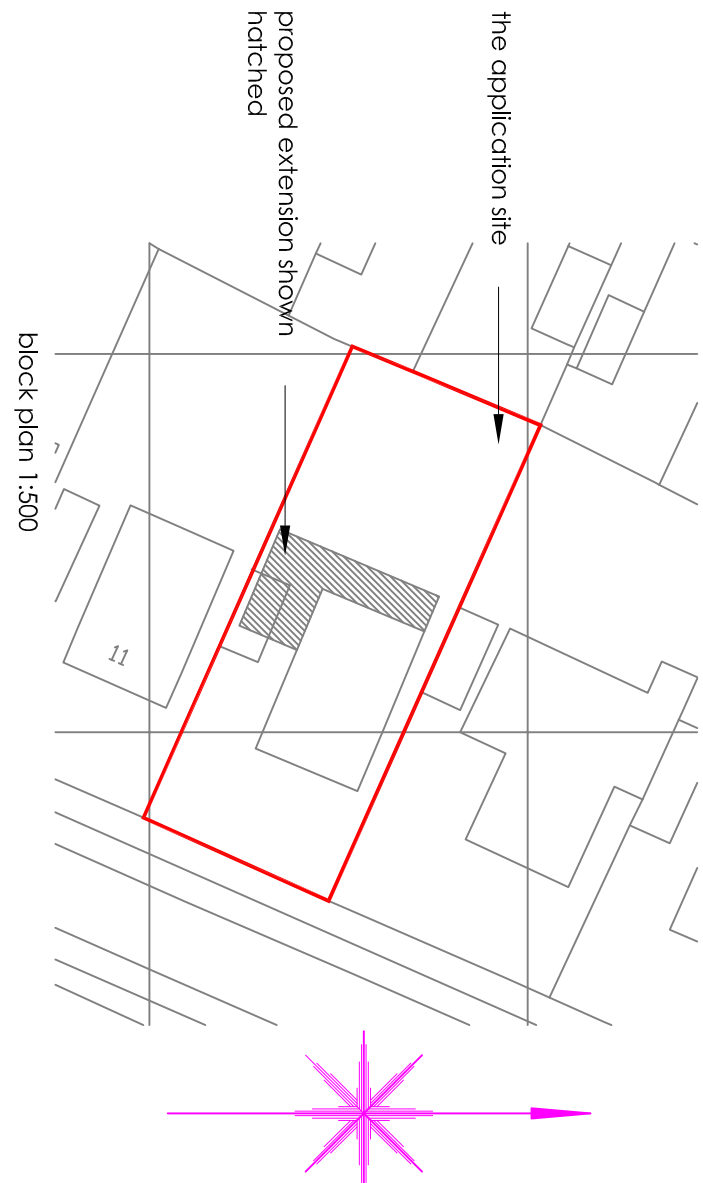

block plan 1:500

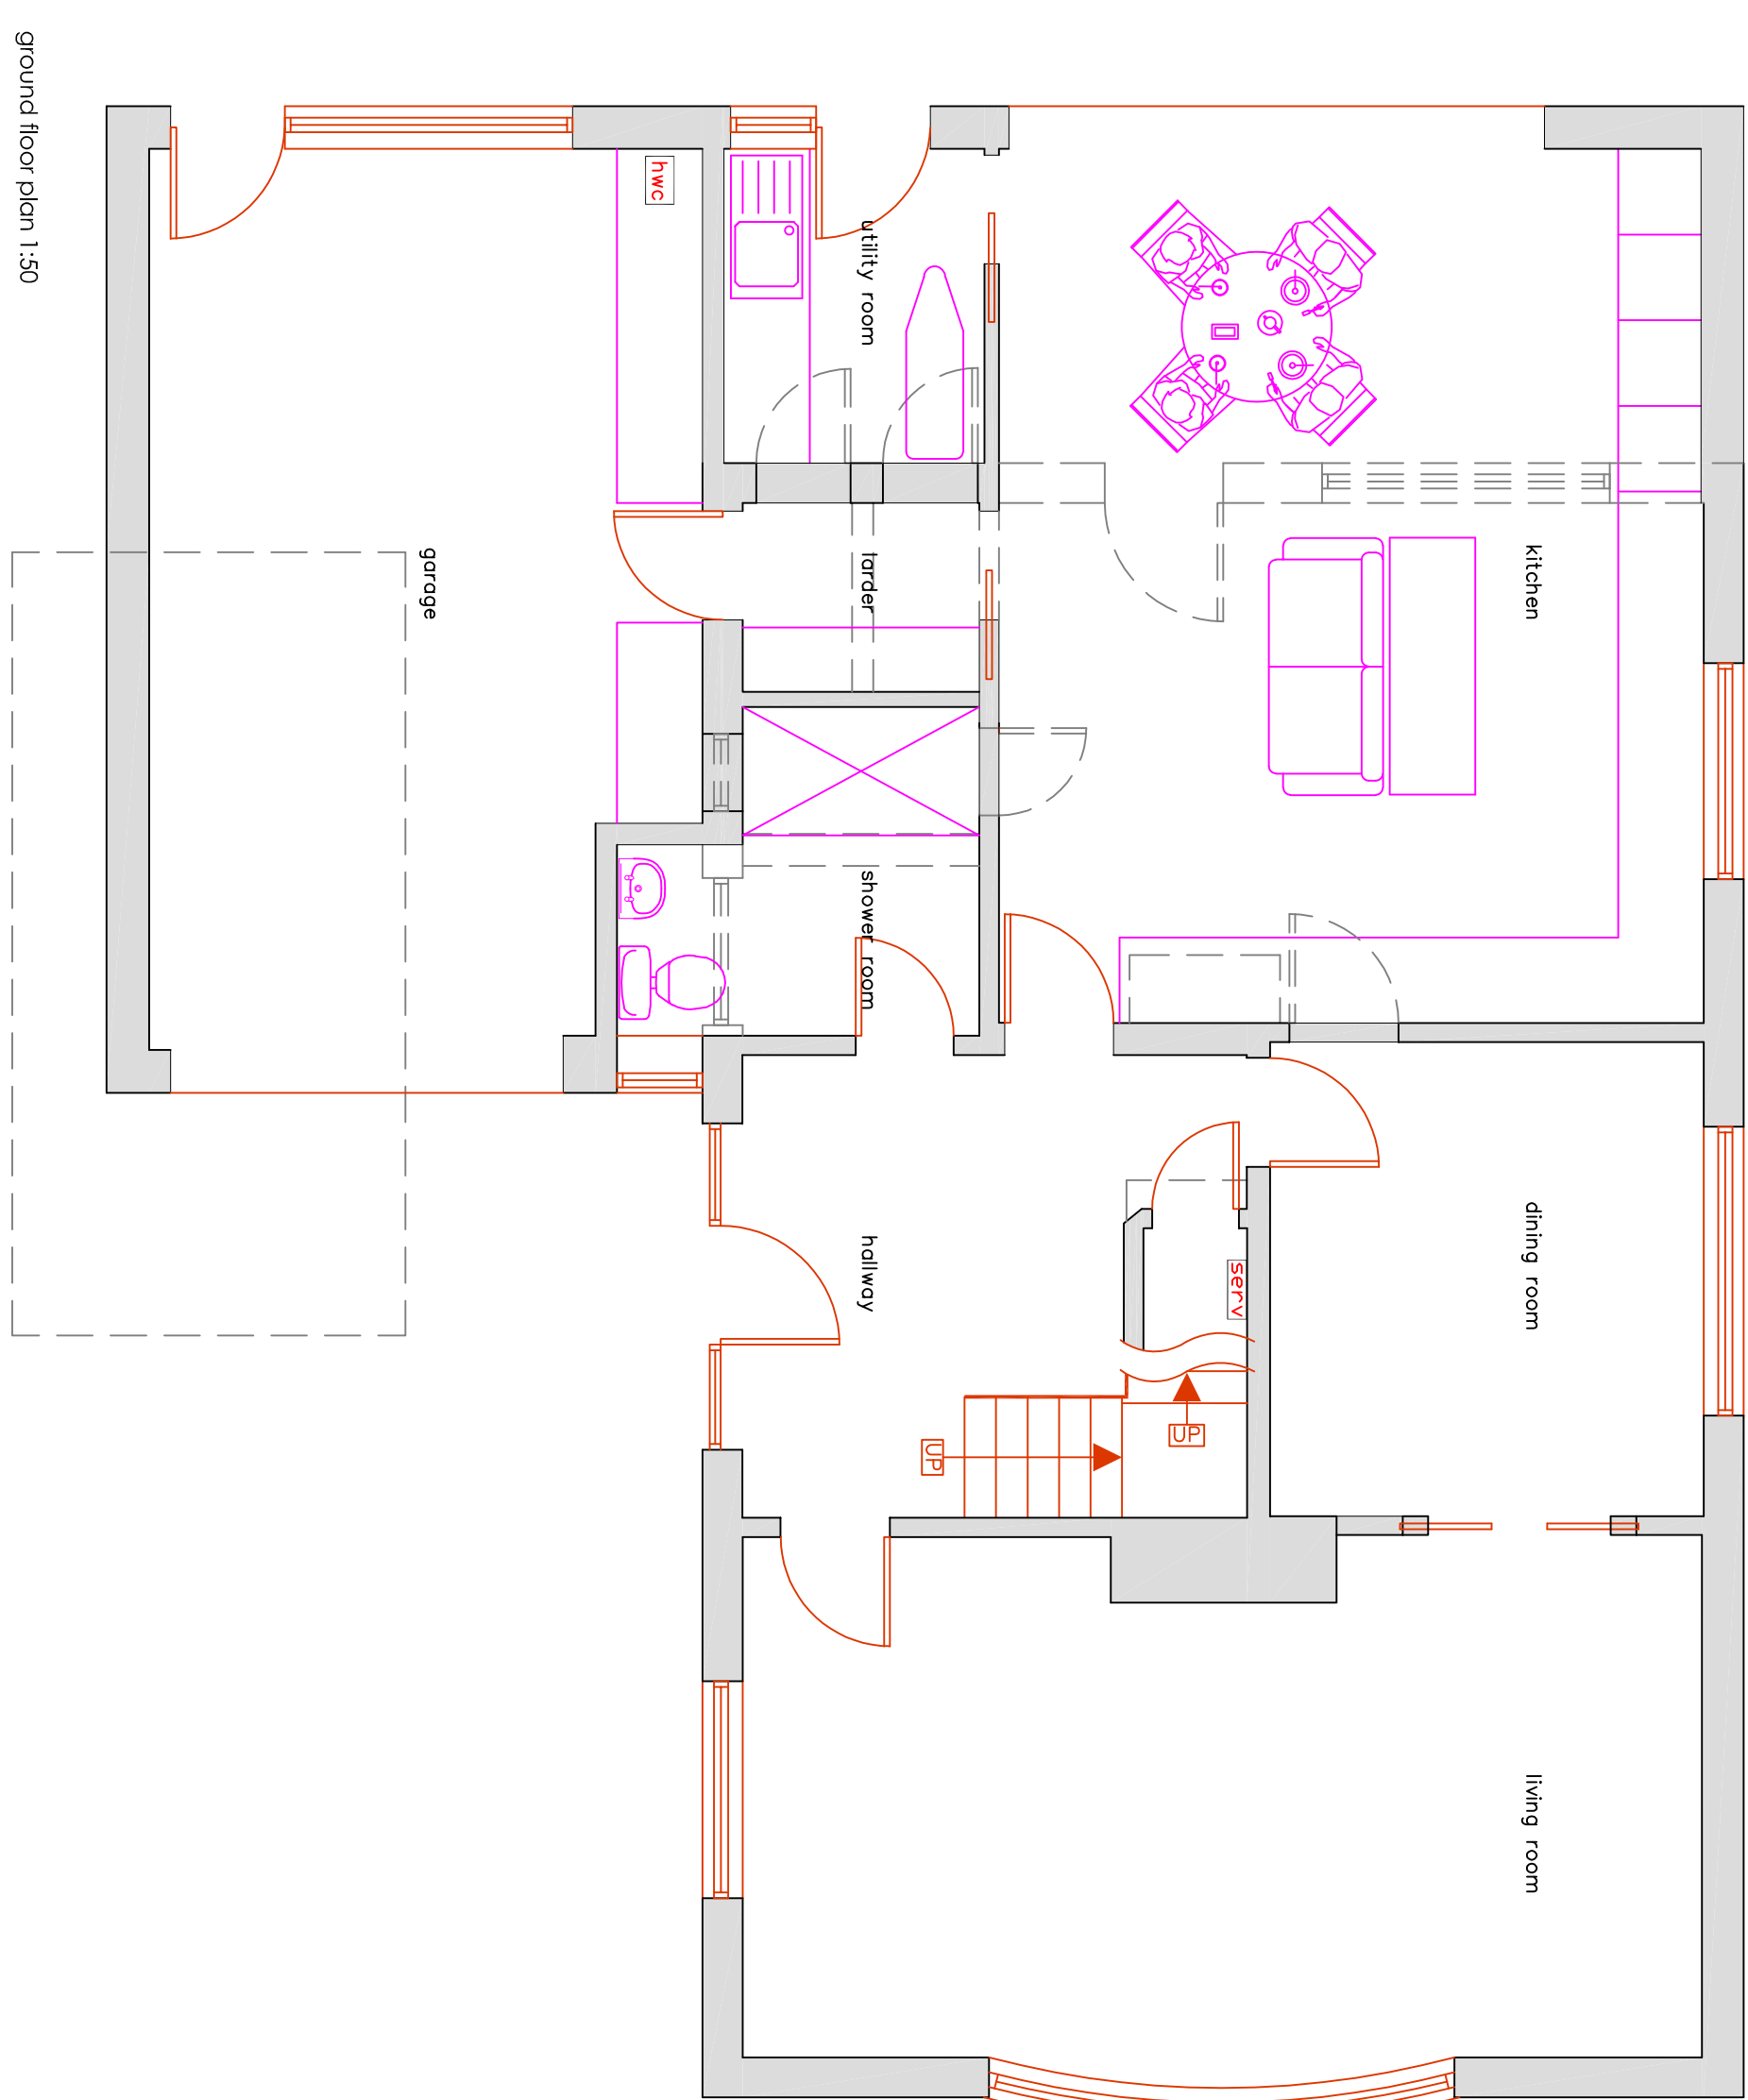

ground floor plan 1:50

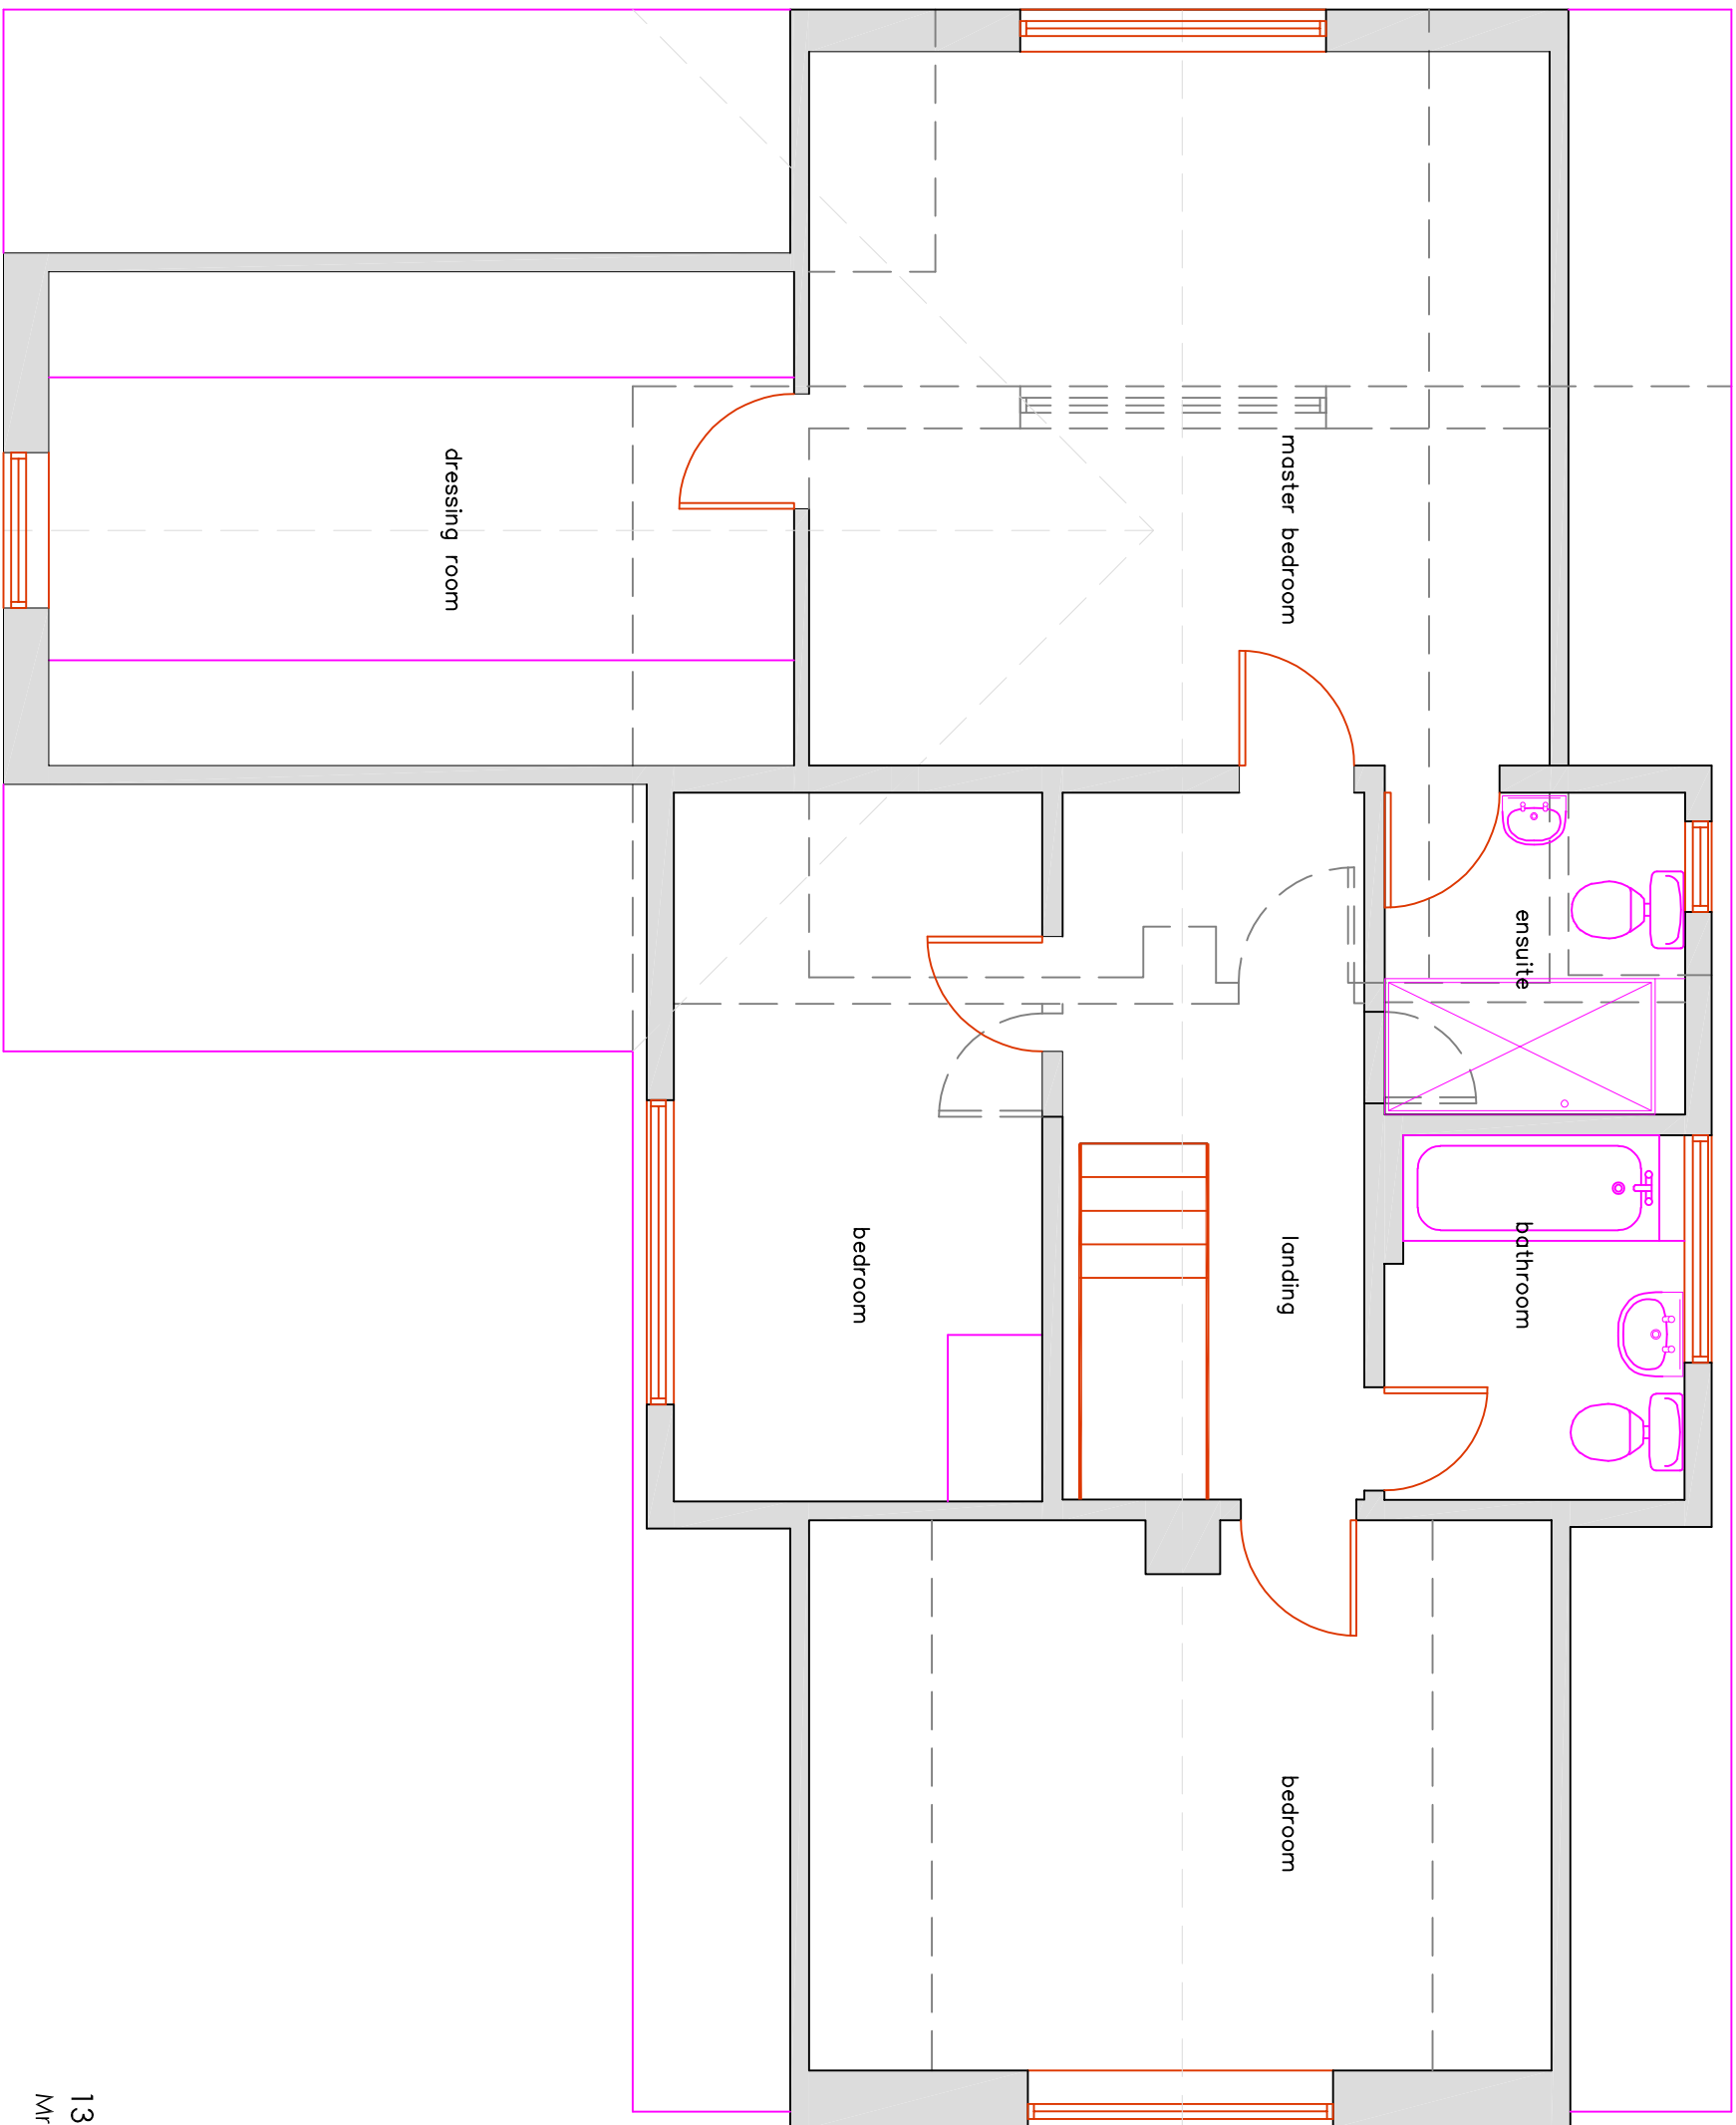

first floor plan 1:50

