
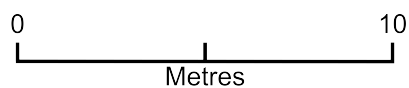


104 Barncroft way - Block plan

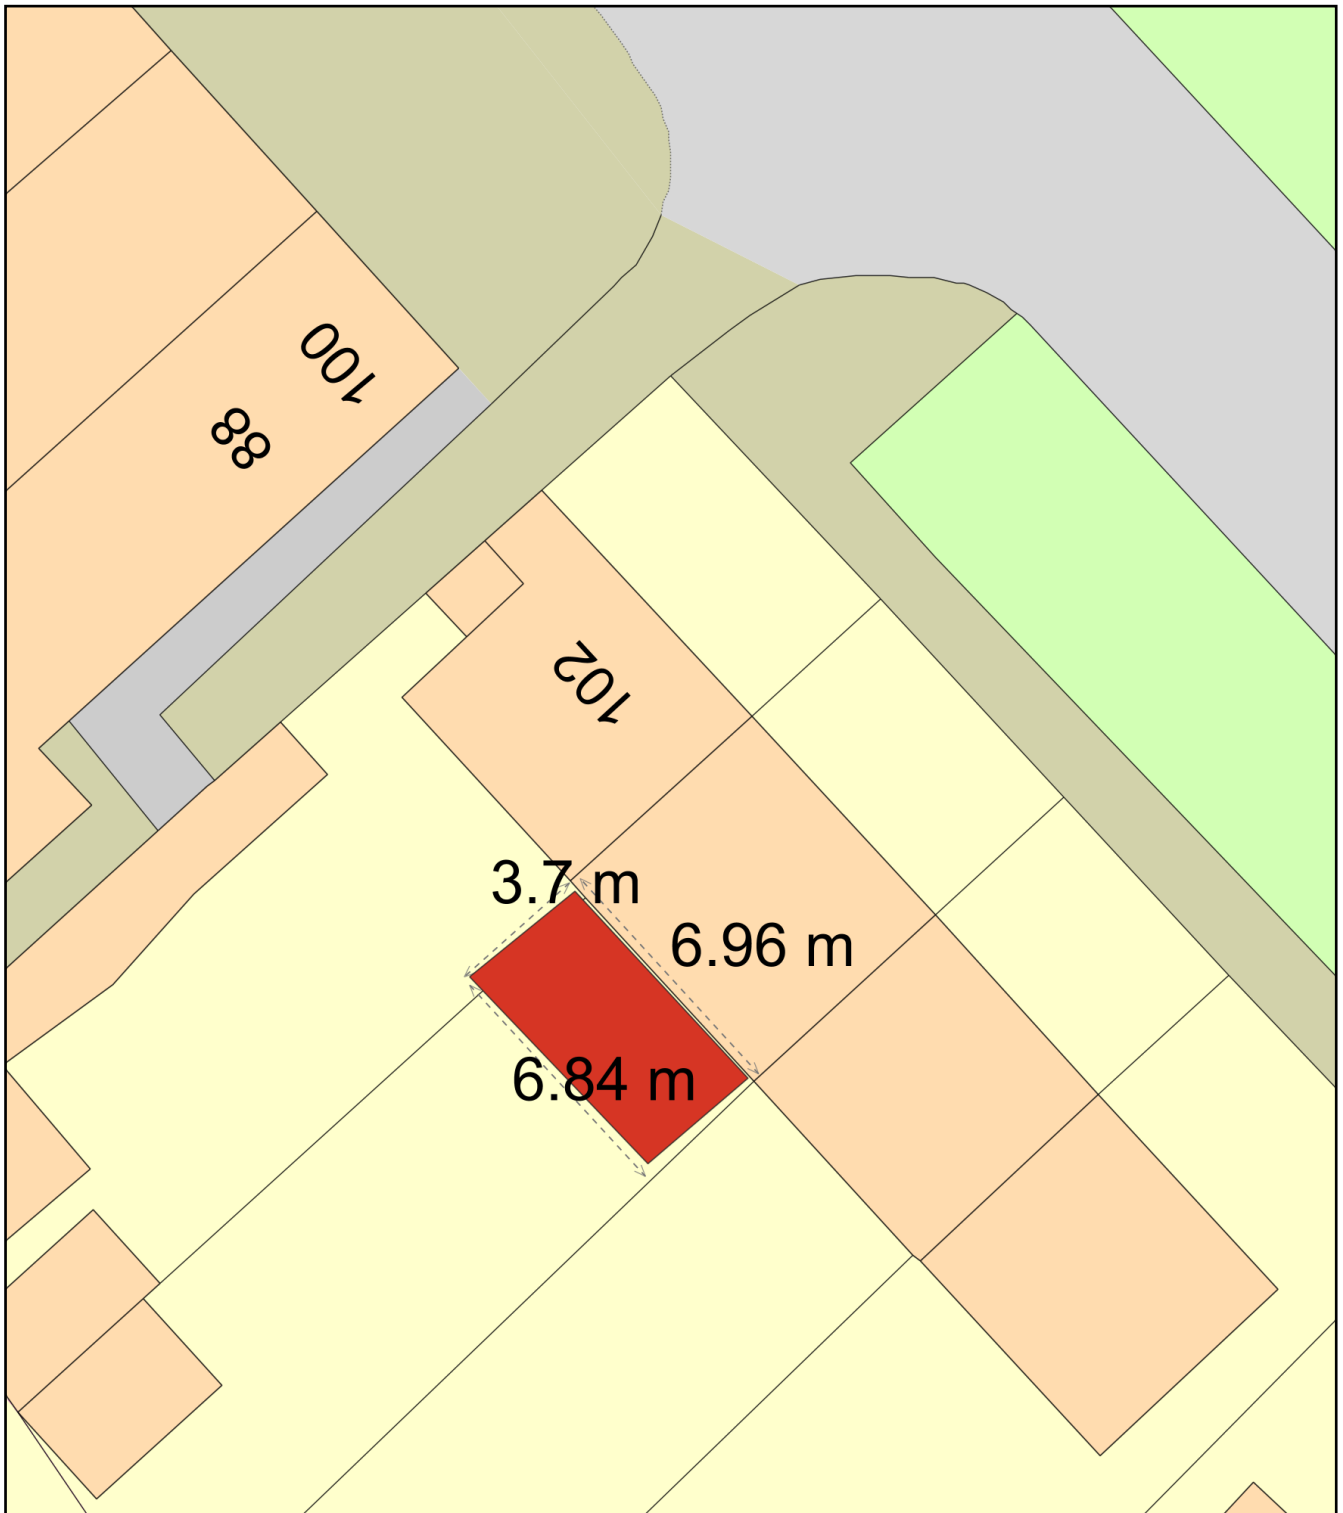

Plan Produced for: Jacek Kochmanski

Date Produced: 24 Jul 2020

Plan Reference Number: TQRQM20206132012869

Scale: 1:200 @ A4