


*Alterations in May 2020 to provide an open area for COVID-19 and Social Distancing seating spacing.

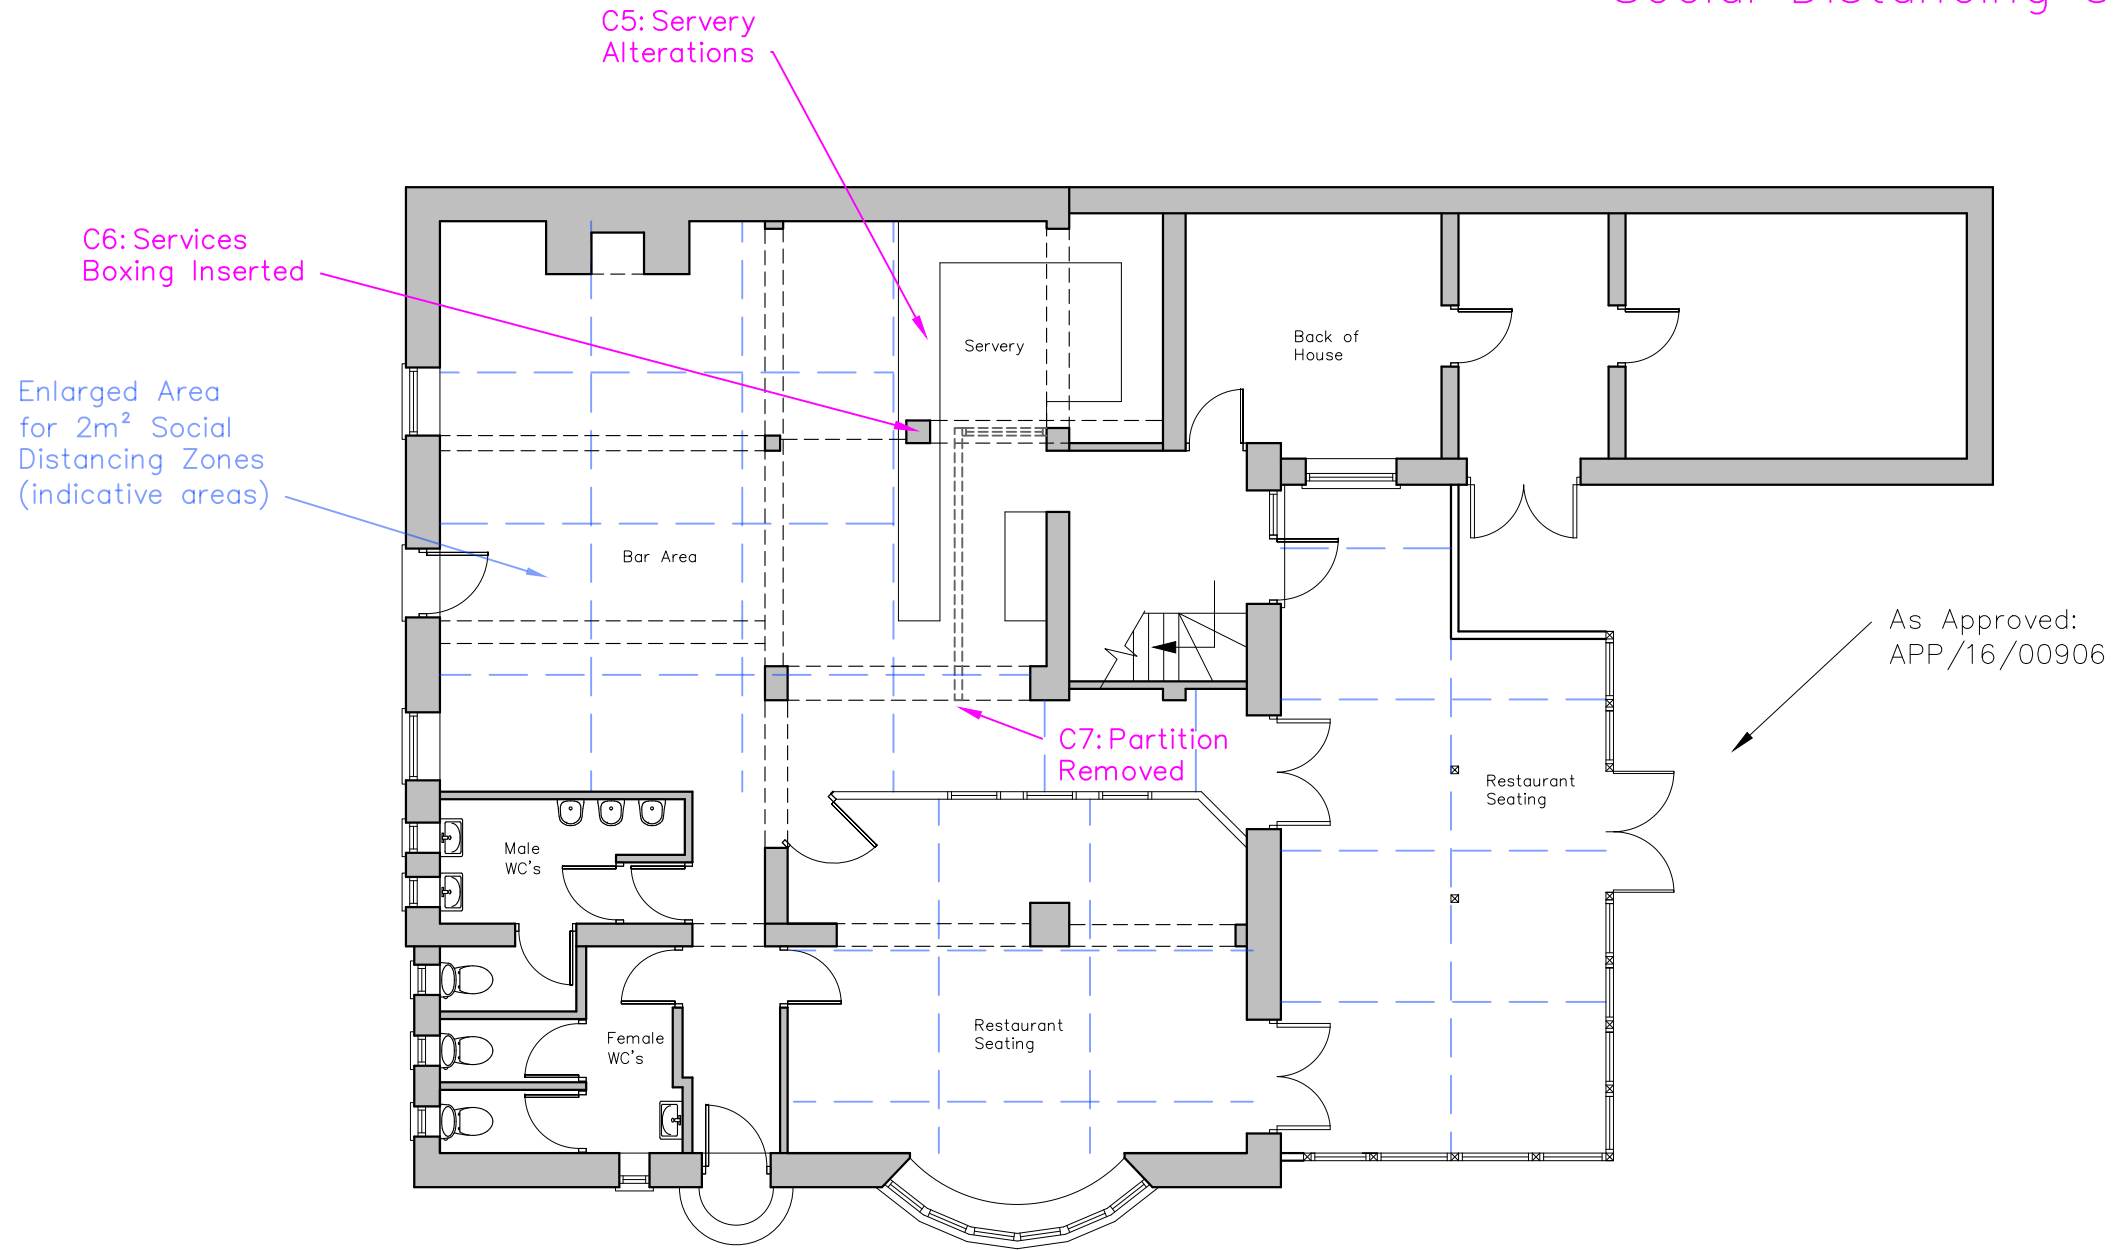

CAD

Critchley Architecture And Design Ltd.
Contact: 02392 474 919 | info@caad.online

The Old Brewery, 15E South Street, Havant, PO9 1BU



Existing Plan: 2020

Revisions
a) Annotation Update/09.06.2020/SAR
b) Annotation Update/14.06.2020/SAR
c)
d)

The Golden Lion,
54 Bedhampton Rd,
Havant,
PO9 3EY

Scale A1=1:50, A3=1:100
Drawn SAR
Date 04/06/2020

16012-203^B

10m

20m

30m

40m