
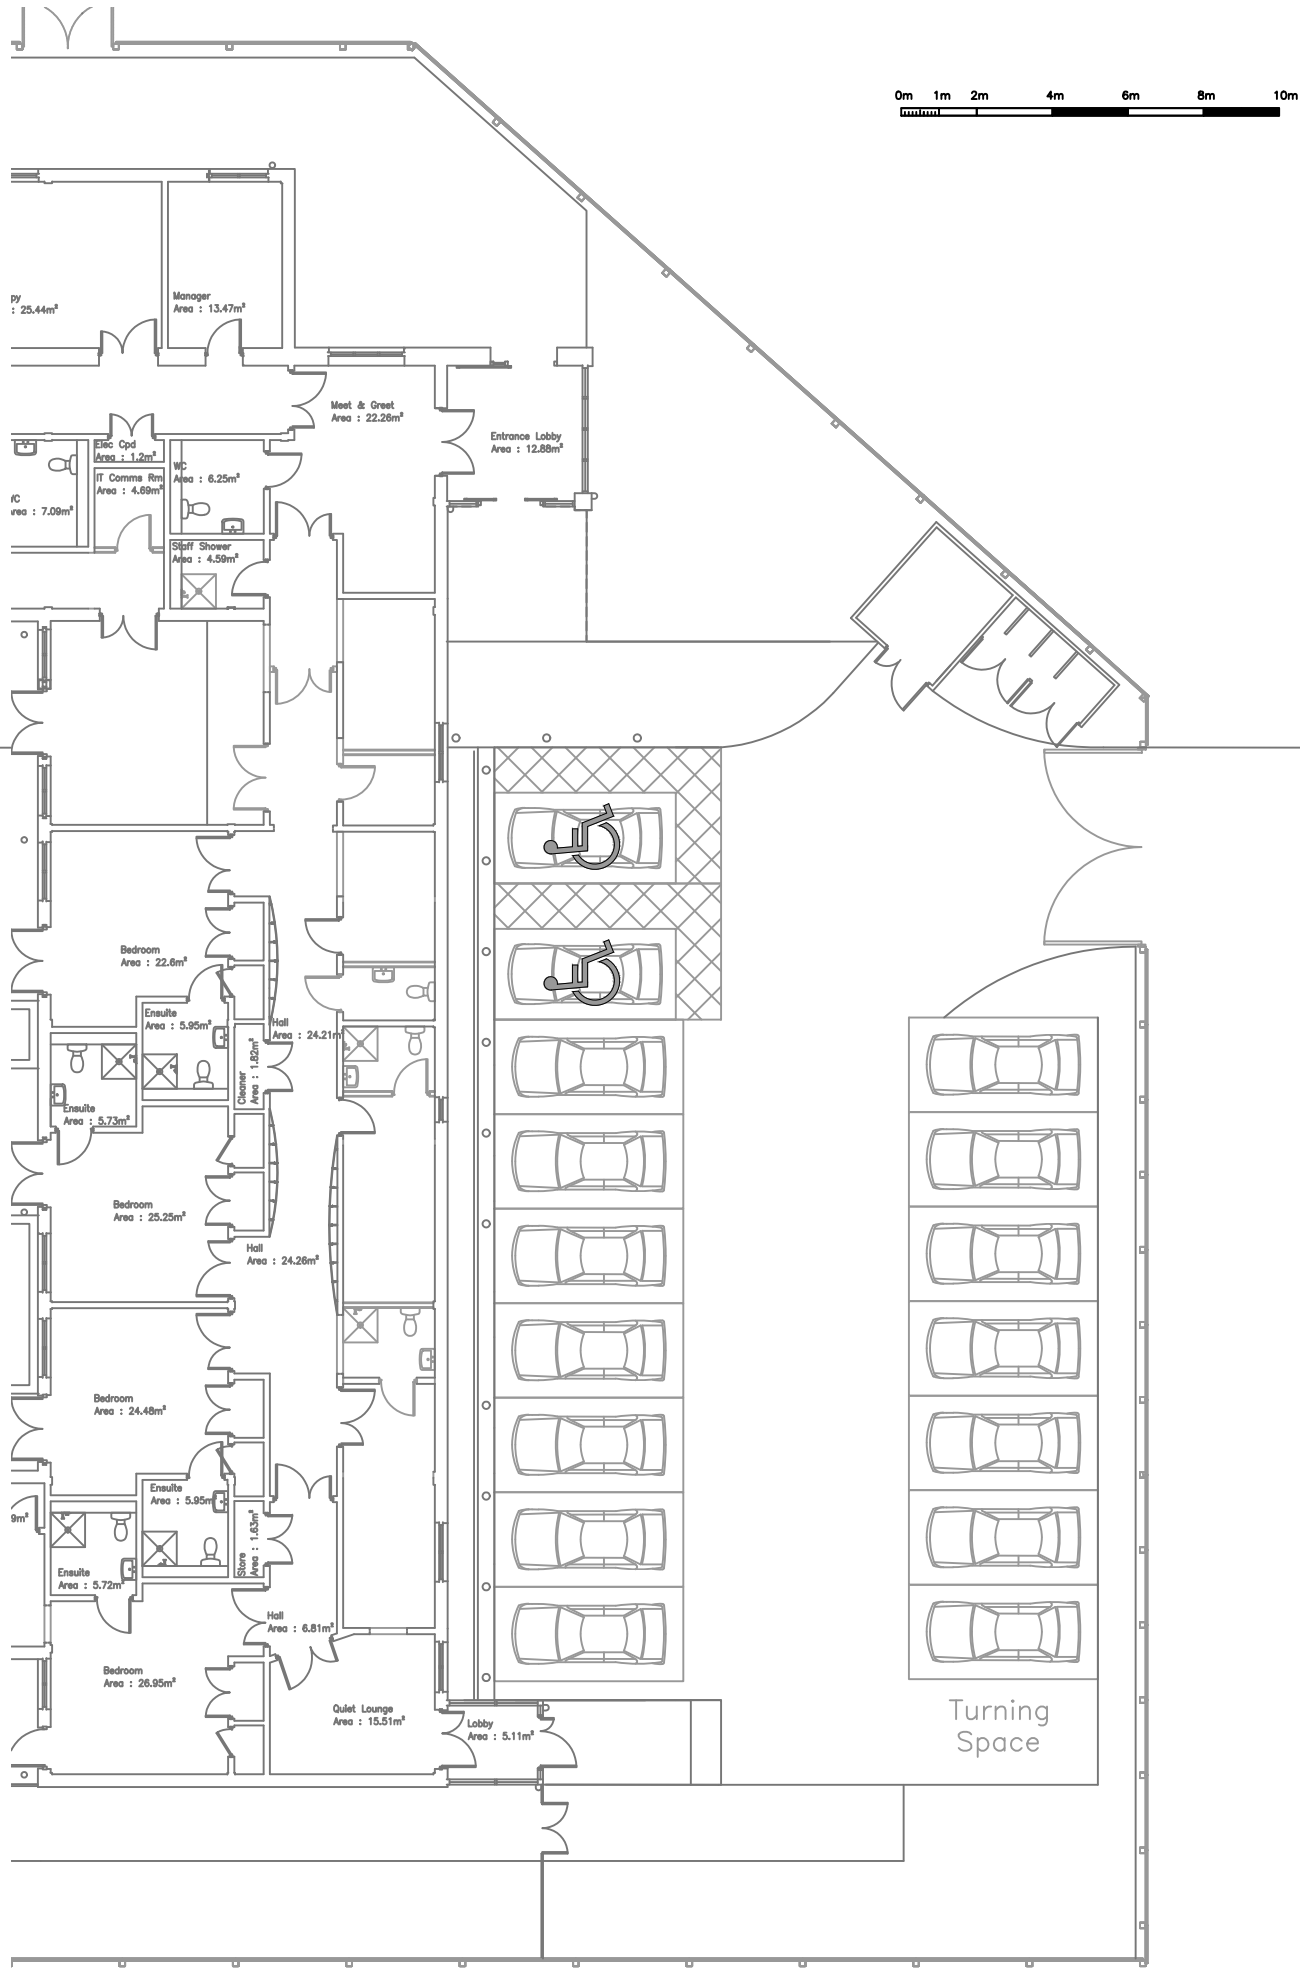


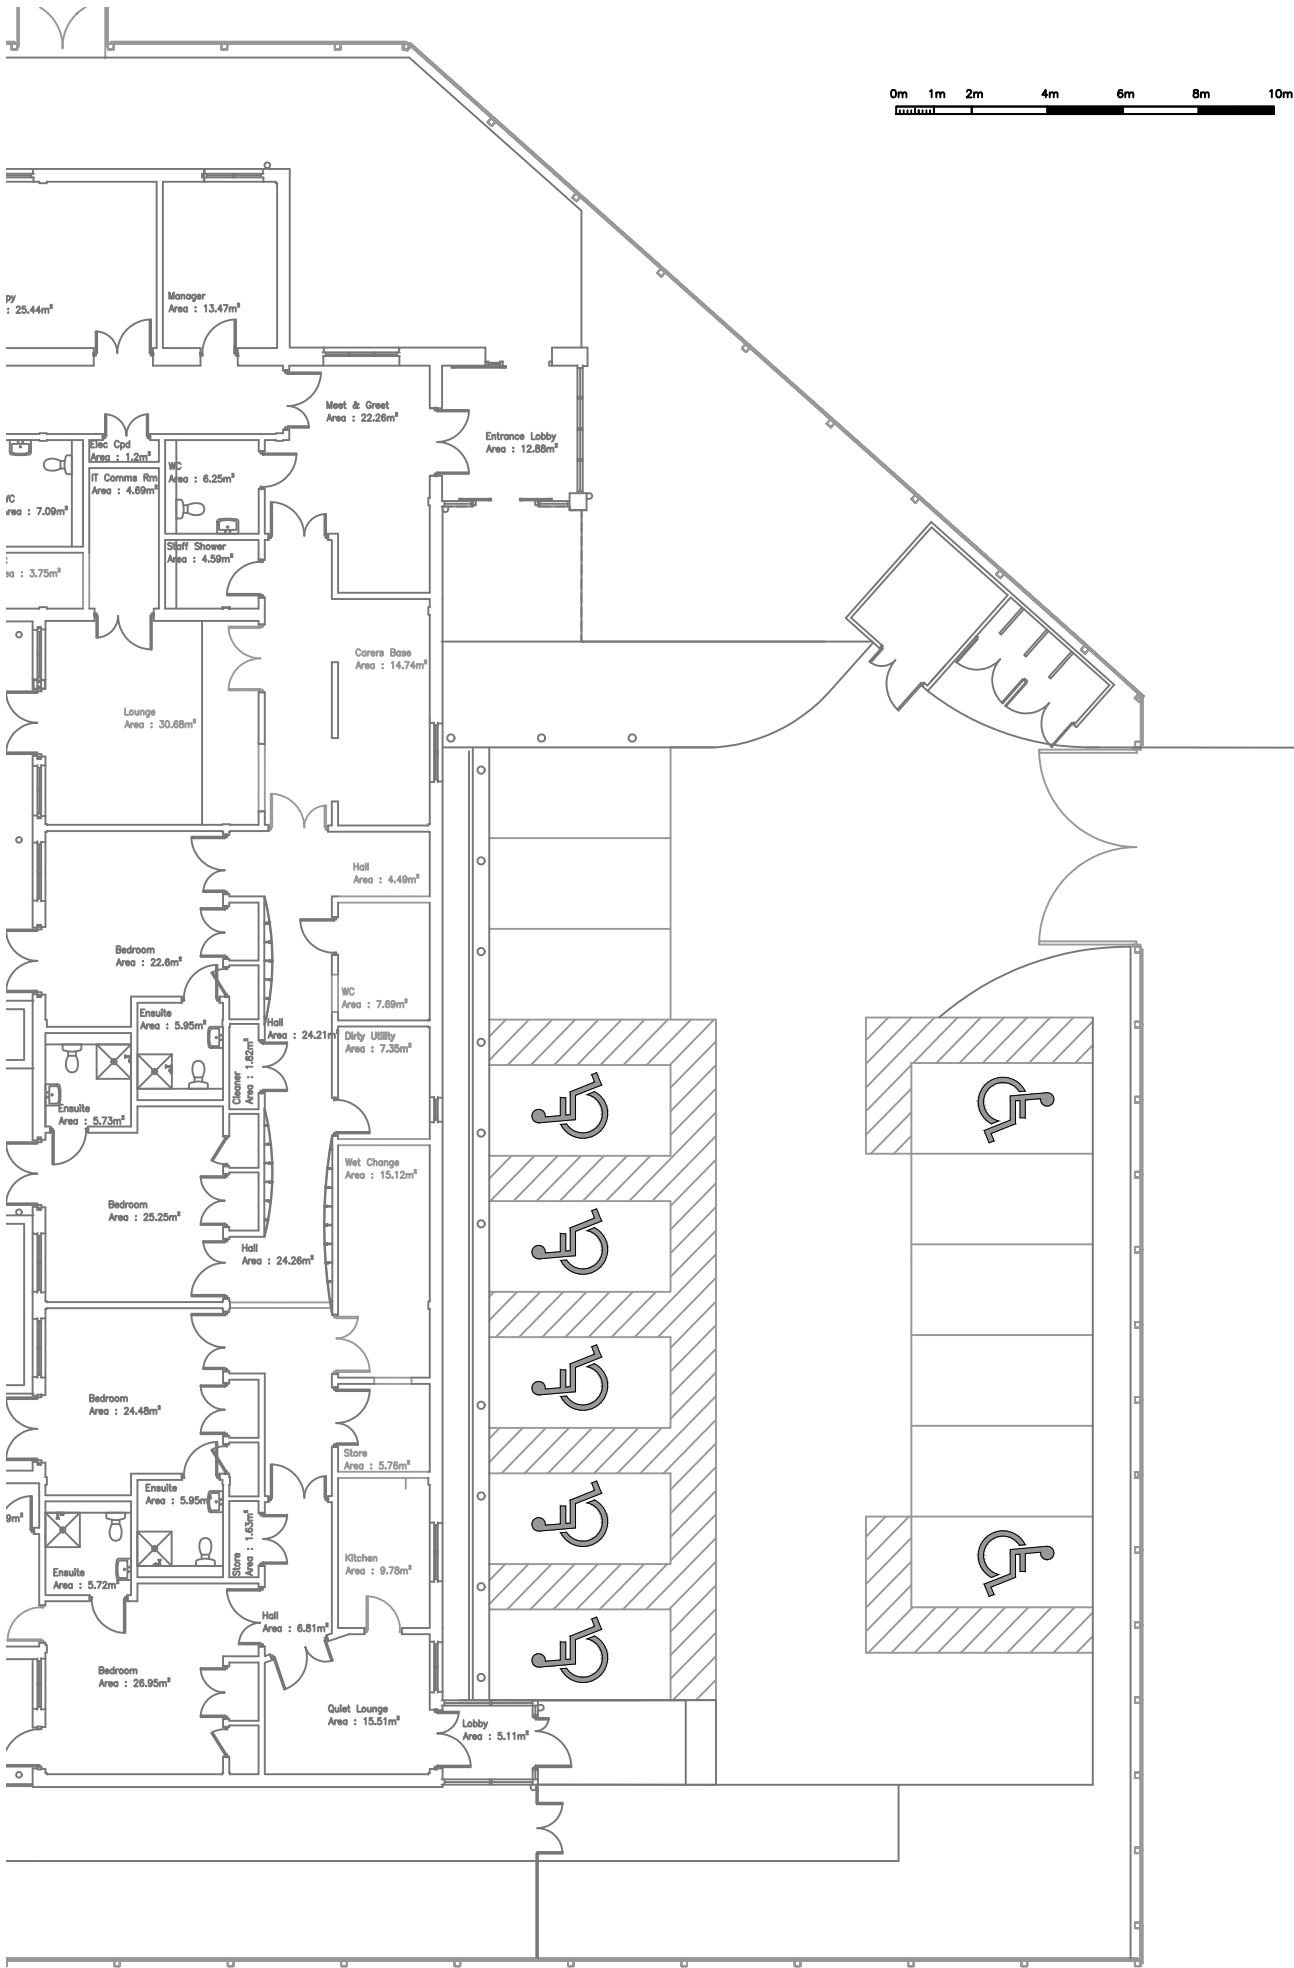

Amendments / Notes		
Rev.	Details	By
1. DO NOT SCALE FROM THIS DRAWING 2. Information on underground services is believed to be correct but no guarantee is given or implied.		
Project: Alterations and Refurbishment		
Location: The Smile Centre, Hemlock Rd Waterlooille		
Title: Existing & Proposed Parking Layout		
		
Hilltop House Ashton Road, Hartwell Northamptonshire, NN7 2EY		
Drawn By: VF	Checked By:	
Approved By:	Date:	April 20
Scale: 1:200	At:	A3
Dwg No.: 04	Rev. No.:	C