View 4

View 3

View 2

View 1

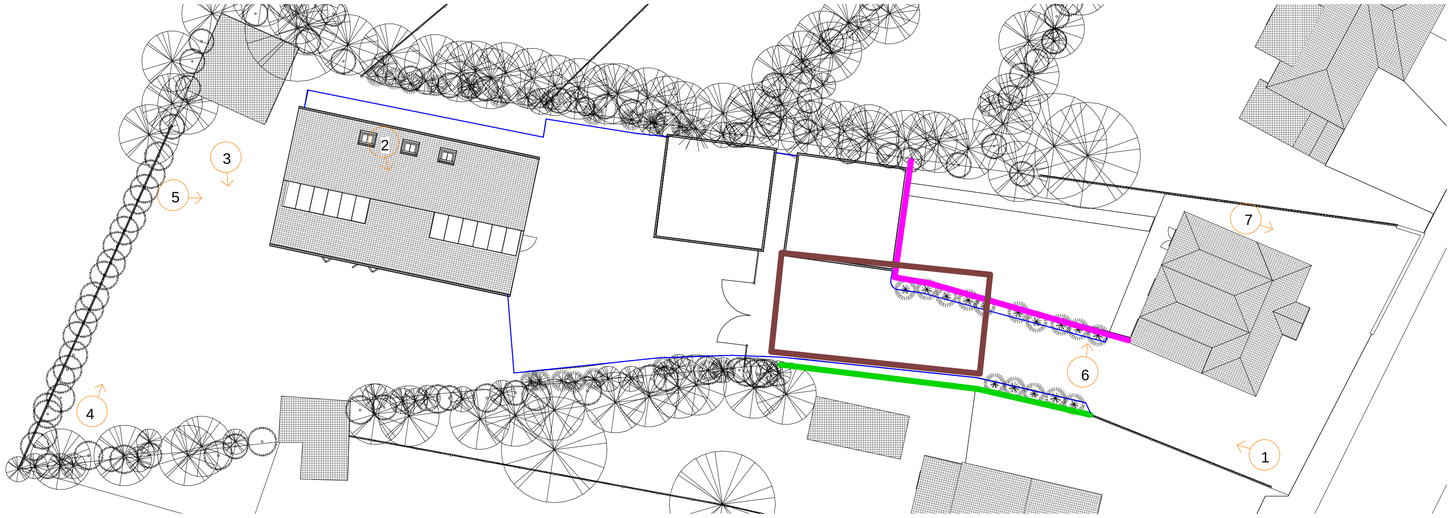

1 **Site Boundary and edge treatments**
1 : 200

View 5

View 6

View 7

Existing Garage office to be removed

Panel fencing - 6 ft fence panels specification as per application

6 ft Accoustic Fence - Specification as per condition 5

NOTE All other boundaries retained as they are (see photos)

1 Existing boundary views

Round noised concrete edging boarder

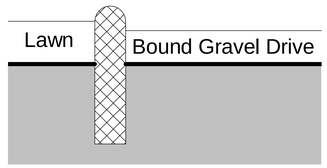

2 **rounded edge detail**
1 : 5

IJ Murray Associates Ltd

www.ijma.co.uk

CIAT REGISTERED PRACTICE

IJ Murray Associates Ltd
200 Seafront
Hayling Island
Hampshire
PO11 9HR
Phone 07779 246915
e-mail ian@ijma.co.uk

These drawings are for planning and building regulation purposes only and are not for construction. All dimensions should be checked on site before work commences

These Drawings are the property of IJ Murray Associates Ltd and should not be reproduced or used in any way without the permission of a Director of I J Murray Associates Ltd

No.	Description	Date

Lee Bottomley
Eastview Manor
Rd HI

Boundary and edge Drive edge Treatments

Project number	Project Number
Date	Issue Date
Drawn by	Author
Checked by	Checker

A112 V6.13

Scale	As indicated

30/04/2020 17:22:57