

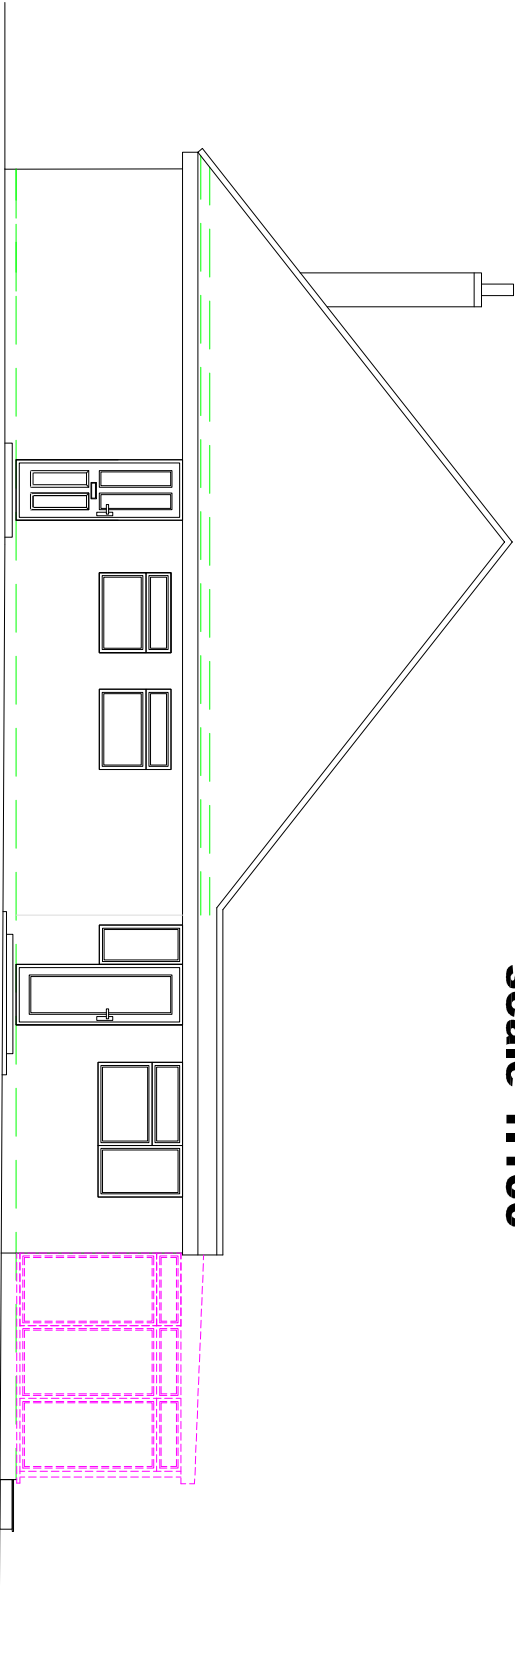


scale 1:100

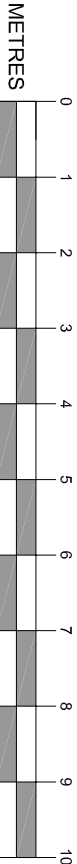

SIDE ELEVATION

PROPOSED SIDE ELEVATION

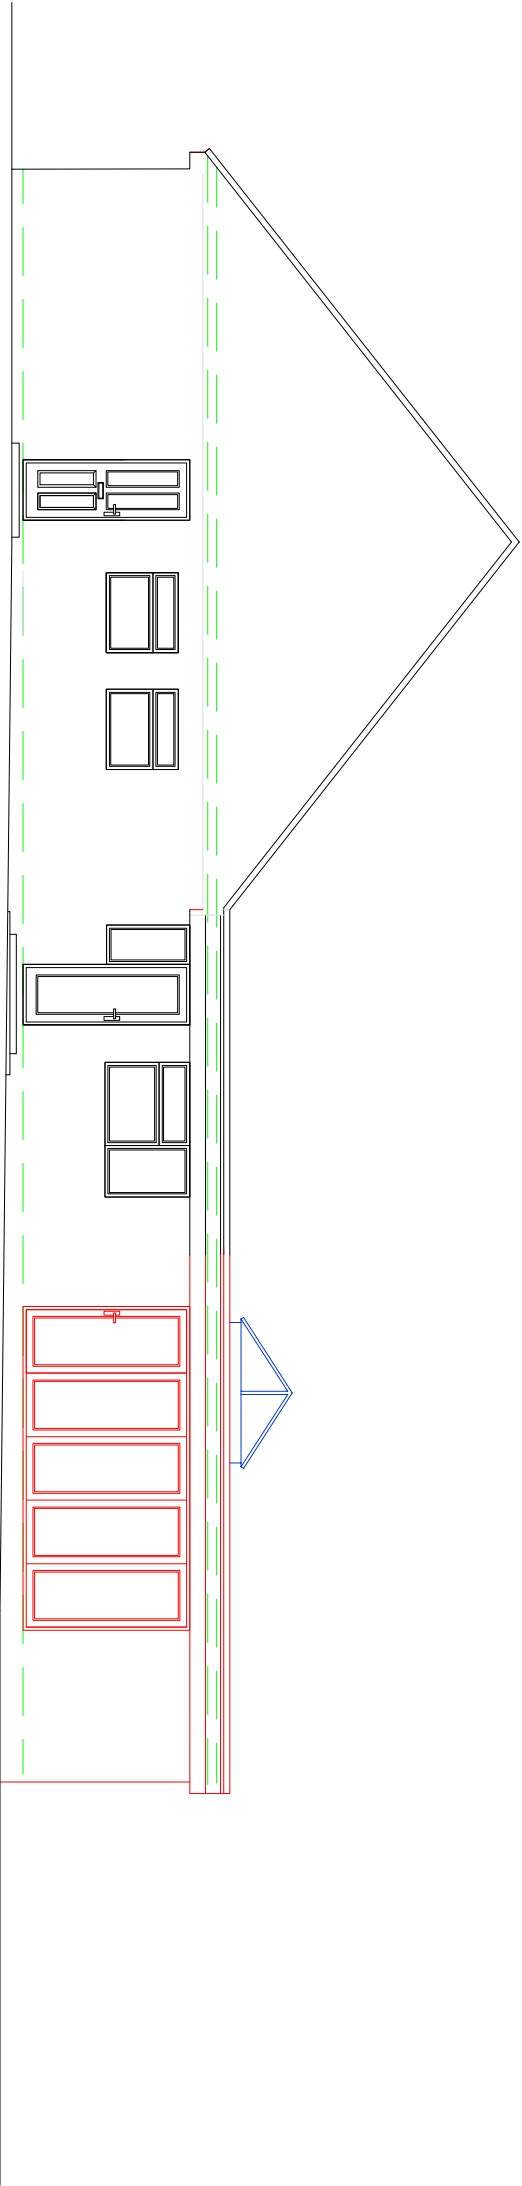

SCALE BAR 1:100